SYMBOL DEFINITION			MISSING SYMBOLS
A DIMENSION WITHOUT AN INSPECTION REPORT SYMBOL ( ) DOES NOT REQUIRE INSPECTION. IT MAY BE CONTROLLED ON THE INDIVIDUAL COMPONENT DRAWING.	TOTAL NO OF INSPECTIONS REQUIRED	26	NO MISSING SYMBOL NUMBER
	LAST NO. USED	19	

DWG STATUS DATE	STG	REV	N/P	CHG	ZONE	REVISION HISTORY	AUTH	DR	APVD 1	APVD 2
03FE99	R	01	-	-		CLEARED REV COLUMN & 15369369 RELEASED	990005	AAS	AUG	JF
03FE99	R	02	-	-		ALL PARTS - REVISED CHART	192383	AAS	AUG	JF
03FE99	R	03	-	-		15317721, 15317722, 15326165 - OBSOLETE	990003	AAS	AUG	JF
03FE99	R	04	-	-		15355282 - RELEASED	990005	AAS	AUG	JK
30SE99	R	05	-	-		ALL ACTIVE PARTS - REVISED TOLERANCES & PSD	196748	RGV	MVA	JF
11FE04	R	06	-	-		ALL PARTS - ADDED BLANK VIEW; ADDED DIM 2X R 7.5 ±0.15	251723	ADK	ADK	BS
29AU06	R	07	-	-		13600006 - RELEASED	284098	EFS	AMG	PYP
02OC06	R	08	-	-		ADDED DIM (1 PLC) TO TYPE 101	284849	JBD	AUG	CJF
08JL10	R	09	-	-		13600006 - OBSOLETE	411315	DMC	DMC	CR
11JA12	R	10	-	-		13936222 - RELEASED	416590	CDL	RGC	CDL
03MR14	R	11	-	-		ALL ACTIVE PARTS - Ø A WAS A, UPDATED "SCREW/STUD SIZE" CHART & COLUMN CALLOUT AND CORRECTED SHT #, 1 OF 5 WAS 1 OF 4	425698	JVR	JVM	LRS

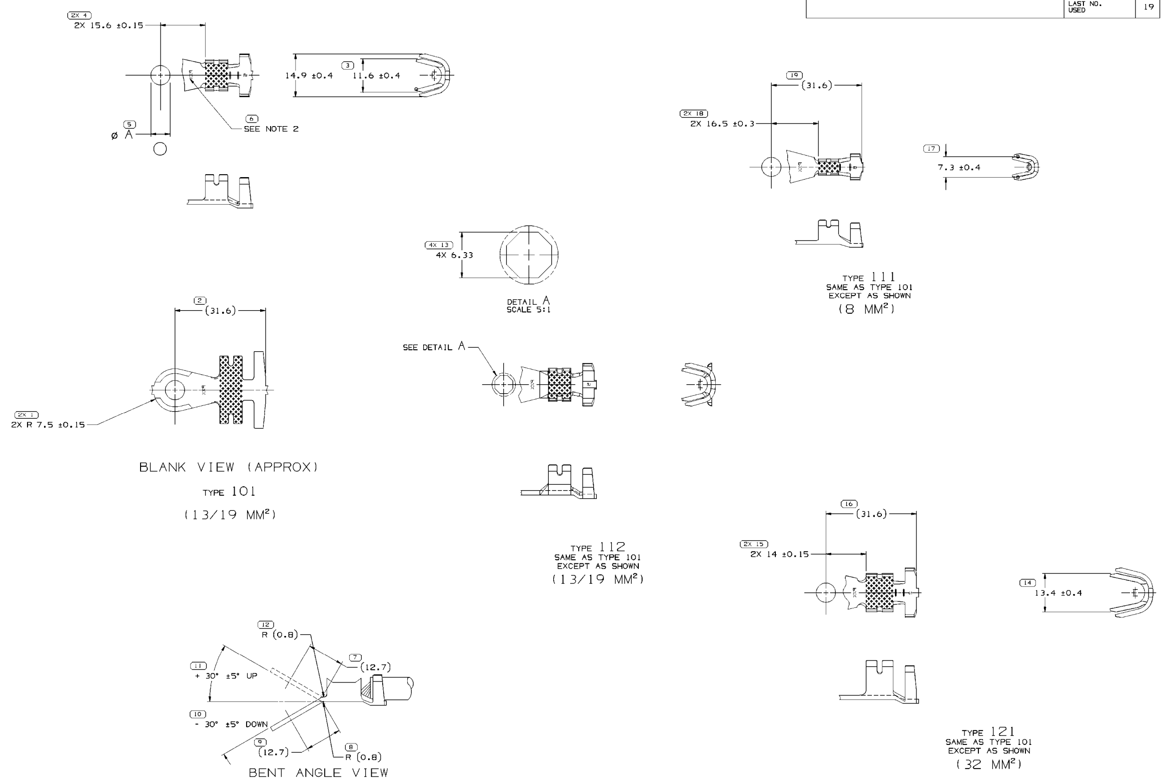

NOTES

1. UNLESS OTHERWISE SPECIFIED AND/OR INDICATED: DIMENSIONS ARE TO FACE OF VIEW SHOWN AND AUTOMATICALLY ROUNDED BY COMPUTER FOR INSPECTION. (SEE MATH MODEL FOR PRECISE DIMENSIONS.) FOR ALL OTHER DIMENSIONS NOT SHOWN BUT REQUIRED FOR TOOL BUILD, SEE MATH MODEL FOR PRECISE TOOL PATH DATA.
2. "PXX" INDICATES "P" PLUS LAST TWO DIGITS OF MAKE DIE SERIES NUMBER (P01, P02, P03, ETC.).
3. FOR ALTERNATIVE CABLE APPLICATIONS, SEE ESA-605
4. FOR SOLDERABILITY REQUIREMENTS, SEE ESO-1503
5. PART MUST BE FREE FROM BURRS, SHARP EDGES, OILS AND SURFACE CONTAMINATES WHICH MIGHT BE DETRIMENTAL TO SATISFACTORY ASSEMBLY. SAFE HANDLING OR FUNCTION OF PART.

PART NO	REV	N/P	MAT'L SIZE	CABLE	TYPE	M6	M8	UP	REV	N/P	DOWN	REV	N/P
~~13600006~~	01	AA	1.52 X 28.57	13/19	112	-	-	-	-	-	-	-	-
~~15317722~~	A3	-	1.52 X 28.57	13/19	101	X	-	-	-	-	-	-	-
~~15317721~~	A3	-	1.52 X 28.57	13/19	101	-	X	-	-	-	-	-	-
~~15326165~~	A2	-	1.3 X 21	8	111	X	-	-	-	-	-	-	-
12146429	A5	-	1.52 X 33.32	32	121	-	X	-	-	-	-	-	-
12146425	A5	-	1.52 X 33.32	32	121	X	-	-	-	-	-	-	-
12146366	A5	-	1.52 X 28.57	13/19	101	X	-	15355282	01	AC	15369369	01	AC
12146365	A5	-	1.52 X 28.57	13/19	101	-	X	12191853	A3	-	15317555	A3	-
12146364	A5	-	1.3 X 21	8	111	X	-	-	-	-	13936222	01	AA
12146363	A5	-	1.3 X 21	8	111	-	X	-	-	-	-	-	-
						SCREW/STUD SIZE		PART NUMBER					
FLAT								30° ±5°					

8.5	5/16	M8
6.7	1/4	M6
Ø A ±0.13	STANDARD	METRIC
	SCREW/STUD SIZE	

(5) PROCESS SENSITIVE DIMENSION

DIMENSIONS ENCLOSED IN ( ) INDICATE REFERENCE DIMENSIONS AND NO TOLERANCE LIMITS ARE ESTABLISHED

DIMENSIONAL RANGE (MM)		CHART D
FROM TO	0 12	>12
TOLERANCE UNLESS OTHERWISE SPECIFIED	±0.1	±0.2
ANGULAR TOLERANCE ±2°		

A LINE DRAWN THROUGH A PART NUMBER INDICATES THAT PHYSICAL PARTS ARE NOT AVAILABLE FOR ORDERING.

PART NUMBERS THAT DO NOT HAVE A LINE PRESENT INDICATE THAT PHYSICAL PARTS ARE AVAILABLE FOR ORDERING.

CONTACT DELPHI SALES TO ASSURE AVAILABILITY OF PARTS.

DWG TYPE: PART DRAWING

STYLE

VOLUME (CM³)

DISTR CODE: D

UNLESS OTHERWISE SPECIFIED

THIS DOCUMENT IS IN ACCORDANCE WITH ASME Y14.5M-1994 AS AMENDED BY THE GM GLOBAL DIMENSIONING AND TOLERANCING ADDENDUM-2001. SEPARATE PATTERNS OF FEATURES MAY BE GAGED SEPARATELY REGARDLESS OF DATUM REFERENCES.

ALL DIMENSIONS ARE IN MILLIMETERS

REFERENCE

THIRD ANGLE PROJECTION

DO NOT SCALE

USE MATH DATA

CAD NX

DELPHI

DELPHI PACKARD ELECTRICAL/ELECTRONIC ARCHITECTURE

WARREN, OH

COPYRIGHT 1993 DELPHI CORPORATION AND/OR ITS AFFILIATES. ALL RIGHTS RESERVED. REVISED 2014

THIS DRAWING IS THE PROPERTY OF DELPHI CORPORATION AND CONTAINS DELPHI CONFIDENTIAL INFORMATION. THE REPRODUCTION, DISTRIBUTION AND UTILIZATION OF THIS DOCUMENT OR ITS RELATED CAD MATH DATA, AS WELL AS COMMUNICATION OF ANY CONTENT TO OTHERS, WITHOUT EXPRESS AUTHORIZATION, IS PROHIBITED.

		DATE
DR		
APVD1	RICHARD RACZ	15JA93
APVD2	T. MUDREY	28JA93
APVD3	R. STANG	28JA93
APVD4		
APVD5		

SUBSTANCES OF CONCERN AND RECYCLED CONTENT PER DELPHI 10949001

MATERIAL: TIN PLATED COPPER ALLOY

DRAWING NAME: TAXI TERM RING BATT

DRAWING NUMBER: 12146367

SIZE	SCALE	FRAME NO	SHEET NO	STG	REV	N/P
A0	2:1	1 OF 1	1 OF 5	R	11	-