SYMBOL DEFINITION		
A DIMENSION WITHOUT AN INSPECTION REPORT SYMBOL ▭ DOES NOT REQUIRE INSPECTION. IT MAY BE CONTROLLED ON THE INDIVIDUAL COMPONENT DRAWING.	TOTAL NO OF INSPECTIONS REQUIRED	31
	LAST NO. USED	27

MISSING SYMBOLS
NO MISSING SYMBOL NUMBER

DWG STATUS DATE	STG	REV	N/P	CHG	ZONE	REVISION HISTORY	AUTH	DR	APVD 1	APVD 2
03JA13	R	01	-	-		15512461 -WAS PE244850, REV'D & RELEASED; 15512462 -WAS PE244871, REV'D & RELEASED; 15512463 -WAS PE244872, REV'D & RELEASED; 15512464 -WAS PE244873, REV'D & RELEASED; 15512465 -WAS PE244874, REV'D & RELEASED; 15512466 -WAS PE244875, REV'D & RELEASED	420775	ARC	ARC	FRE
08AP13	R	02	-	-		ALL PARTS - REVISED GRAPHICS	421999	AHY	FRE	FRE
24AP13	R	03	-	-		ALL PARTS - REVISED CONNECTOR	422218	AGC	JVM	FRE
09NO13	R	04	-	-		ALL PARTS - REVISED GRAPHICS	424522	AHY	AHY	FRE
15MY15	R	05	-	-		ALL PARTS - UPDATED CONN, PLR AND CPA TO LATEST REV	429632	AGC	JVM	FRE
01JL15	R	06	-	-		33233893 - RELEASED	430069	DAG	DAG	FRE
12NO15	R	07	-	-		15512461 - UPDATED PART AVAILABILITY	431422	ABH	JVM	FRE
26AP18	R	08	-	-		15512462 - UPDATED PART AVAILABILITY	439693	CMM	DGL	CMM

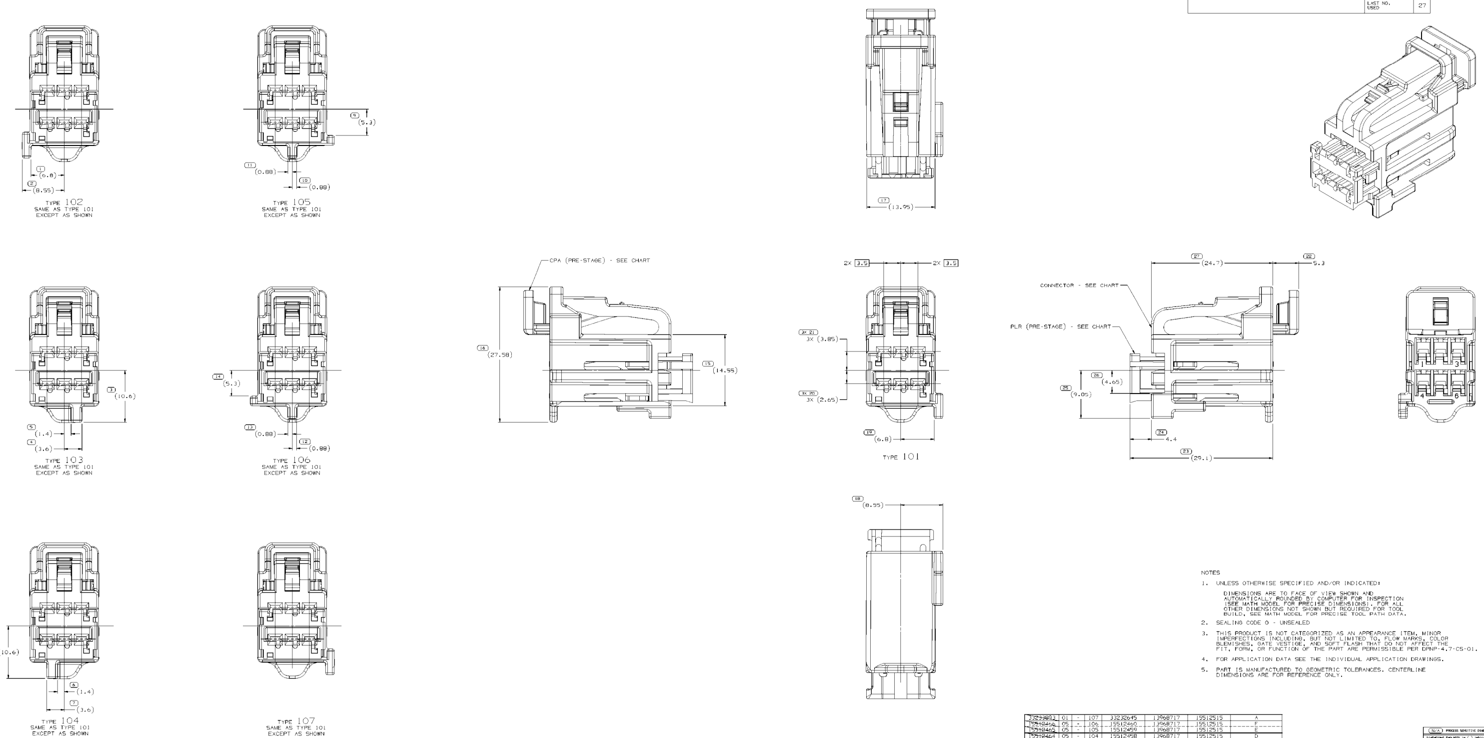

NOTES

1. UNLESS OTHERWISE SPECIFIED AND/OR INDICATED:

   DIMENSIONS ARE TO FACE OF VIEW SHOWN AND AUTOMATICALLY ROUNDED BY COMPUTER FOR INSPECTION (SEE MATH MODEL FOR PRECISE DIMENSIONS). FOR ALL OTHER DIMENSIONS NOT SHOWN BUT REQUIRED FOR TOOL BUILD, SEE MATH MODEL FOR PRECISE TOOL PATH DATA.

2. SEALING CODE 0 - UNSEALED

3. THIS PRODUCT IS NOT CATEGORIZED AS AN APPEARANCE ITEM, MINOR IMPERFECTIONS INCLUDING, BUT NOT LIMITED TO, FLOW MARKS, COLOR BLEMISHES, GATE VESTIGE, AND SOFT FLASH THAT DO NOT AFFECT THE FIT, FORM, OR FUNCTION OF THE PART ARE PERMISSIBLE PER DPNP-4.7-CS-01.

4. FOR APPLICATION DATA SEE THE INDIVIDUAL APPLICATION DRAWINGS.

5. PART IS MANUFACTURED TO GEOMETRIC TOLERANCES. CENTERLINE DIMENSIONS ARE FOR REFERENCE ONLY.

PART NO	REV	N/P	TYPE	CONNECTOR	PLR	CPA	USCAR OPTION
~~33233893~~	01	-	107	33232645	13968717	15512515	A
~~15512466~~	05	-	106	15512460	13968717	15512515	F
~~15512465~~	05	-	105	15512459	13968717	15512515	E
~~15512464~~	05	-	104	15512458	13968717	15512515	D
~~15512463~~	05	-	103	15512457	13968717	15512515	C
15512462	05	AA	102	15512456	13968717	15512515	B
15512461	05	AA	101	15512455	13968717	15512515	A

DRAWING NUMBER 15512468 — SIZE A1×3, SCALE 5:1, FRAME NO 2 OF 2, SHEET NO 1 OF 1, REV 08

DIMENSIONS ENCLOSED IN ( ) INDICATE REFERENCE DIMENSIONS AND NO TOLERANCE LIMITS ARE ESTABLISHED

DWG TYPE: PART DRAWING

THIRD ANGLE PROJECTION

DO NOT SCALE

DELPHI

DELPHI PACKARD ELECTRICAL/ELECTRONIC ARCHITECTURE

WARREN, OH

COPYRIGHT 2013 DELPHI CORPORATION AND/OR ITS AFFILIATES. ALL RIGHTS RESERVED. REVISED 2018
THIS DRAWING IS THE PROPERTY OF DELPHI CORPORATION AND CONTAINS DELPHI CONFIDENTIAL INFORMATION. THE REPRODUCTION, DISTRIBUTION AND UTILIZATION OF THIS DOCUMENT OR ITS RELATED CAD MATH DATA, AS WELL AS COMMUNICATION OF ANY CONTENT TO OTHERS, WITHOUT EXPRESS AUTHORIZATION, IS PROHIBITED.

	NAME	DATE
DR		
APVD1	ALFREDO RENDON	03JA13
APVD2	ALFREDO RENDON	03JA13
APVD3	FAVIOLA RAMON	03JA13
APVD4		
APVD5		

SUBSTANCES OF CONCERN AND RECYCLED CONTENT PER DELPHI 10949001

MATERIAL: SEE CHART

DRAWING NAME: TAXI ASM CONN 6 F OCS 1.5

DRAWING NUMBER: 15512468

SIZE	SCALE	FRAME NO	SHEET NO	STG	REV	N/P
A1×3	5:1	1 OF 2	1 OF 1	R	08	-

15512468