SYMBOL DEFINITION			MISSING SYMBOLS
A DIMENSION WITHOUT AN INSPECTION REPORT SYMBOL ▭ DOES NOT REQUIRE INSPECTION. IT MAY BE CONTROLLED ON THE INDIVIDUAL COMPONENT DRAWING.	TOTAL NO OF INSPECTIONS REQUIRED	45	NO MISSING SYMBOL NUMBER
	LAST NO. USED	31	

DWG STATUS DATE	STG	REV	N/P	CHG	ZONE	REVISION HISTORY	AUTH	DR	APVD 1	APVD 2
07DE12	R	01	-	-		ALL PARTS - RELEASED PART DRAWING	420542	FRE	EDA	FRE
07JA13	R	02	-	-		ALL PARTS - REVISED GRAPHICS AND PSD WAS DIM 29	420966	MAB	MAB	FRE
04AP13	R	03	-	-		ALL PARTS - REVISED GRAPHICS	422000	APB	HCG	FRE
24AP13	R	04	-	-		ALL PARTS - REVISED CONNECTOR	422225	AGC	JVM	FRE
09NO13	R	05	-	-		ALL PARTS - REVISED GRAPHICS	424519	EVV	EVV	FRE
28AU14	R	06	-	-		ALL PARTS - UPDATED CONN, PLR AND CPA TO LATEST REV	427255	JVR	JVM	FRE
11AU15	R	07	-	-		ALL PARTS - UPDATED PART AVAILABILITY	430446	ORA	JVM	FRE
08MR16	R	08	-	-		15512490, 15512492 - 15512495 - UPDATED PART AVAILABILITY	432281	APB	APB	DGL

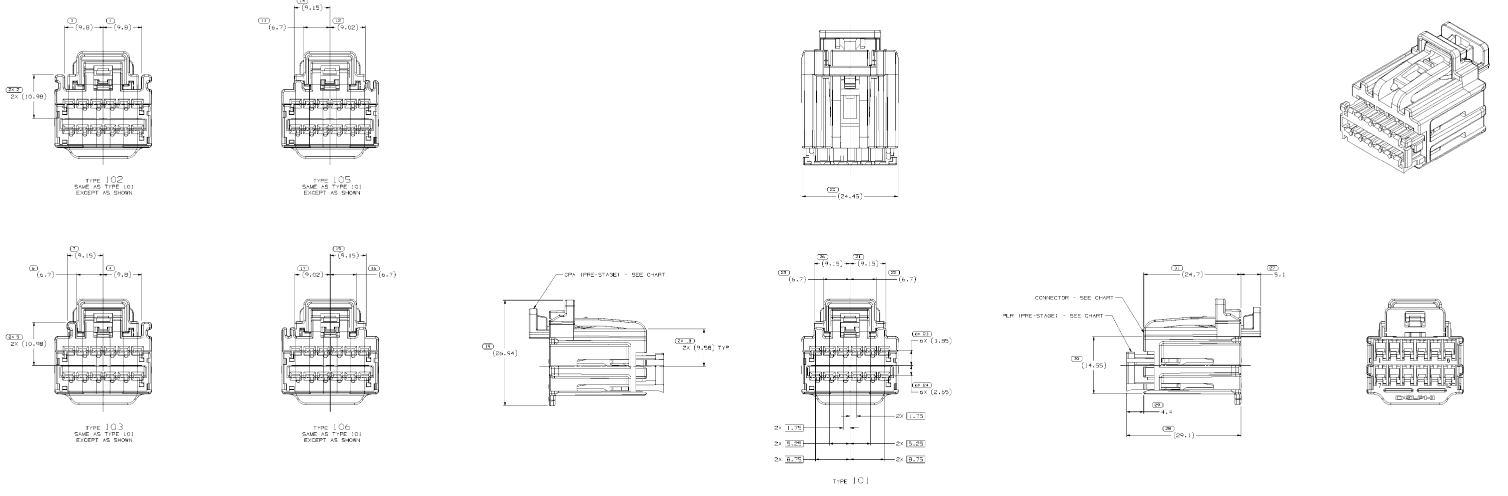

NOTES

1. UNLESS OTHERWISE SPECIFIED AND/OR INDICATED:

   DIMENSIONS ARE TO FACE OF VIEW SHOWN AND AUTOMATICALLY ROUNDED BY COMPUTER FOR INSPECTION (SEE MATH MODEL FOR PRECISE DIMENSIONS). FOR ALL OTHER DIMENSIONS NOT SHOWN BUT REQUIRED FOR TOOL BUILD, SEE MATH MODEL FOR PRECISE TOOL PATH DATA.

2. SEALING CODE 0 - UNSEALED

3. THIS PRODUCT IS NOT CATEGORIZED AS AN APPEARANCE ITEM, MINOR IMPERFECTIONS INCLUDING, BUT NOT LIMITED TO, FLOW MARKS, COLOR BLEMISHES, GATE VESTIGE, AND SOFT FLASH THAT DO NOT AFFECT THE FIT, FORM, OR FUNCTION OF THE PART ARE PERMISSIBLE PER DPNP-4.7-CS-01.

4. FOR APPLICATION DATA SEE THE INDIVIDUAL APPLICATION DRAWINGS.

5. PART IS MANUFACTURED TO GEOMETRIC TOLERANCES. CENTERLINE DIMENSIONS ARE FOR REFERENCE ONLY.

PART NO	REV	N/P	TYPE	CONNECTOR	PLR	CPA	USCAR OPTION
~~15512495~~	06	AB	106	15512488	13968815	15512514	F
~~15512494~~	06	AB	105	15512487	13968815	15512514	E
~~15512493~~	06	AB	104	15512486	13968815	15512514	D
~~15512492~~	06	AB	103	15512485	13968815	15512514	C
~~15512490~~	06	AB	102	15512484	13968815	15512514	B
15512489	06	AA	101	15512483	13968815	15512514	A

DRAWING NUMBER 15512497 — SIZE A1x3 — SCALE 4:1 — FRAME NO 2 OF 2 — SHEET NO 1 OF 1 — STG R — REV 08

(N/A) PROCESS SENSITIVE DIMENSION

DIMENSIONS ENCLOSED IN ( ) INDICATE REFERENCE DIMENSIONS AND NO TOLERANCE LIMITS ARE ESTABLISHED

DWG TYPE: PART DRAWING

THIRD ANGLE PROJECTION

DO NOT SCALE — USE MATH DATA

DELPHI

DELPHI PACKARD ELECTRICAL/ELECTRONIC ARCHITECTURE
WARREN, OH

COPYRIGHT 2012 DELPHI CORPORATION AND/OR ITS AFFILIATES. ALL RIGHTS RESERVED. REVISED 2016
THIS DRAWING IS THE PROPERTY OF DELPHI CORPORATION AND CONTAINS DELPHI CONFIDENTIAL INFORMATION. THE REPRODUCTION, DISTRIBUTION AND UTILIZATION OF THIS DOCUMENT OR ITS RELATED CAD MATH DATA, AS WELL AS COMMUNICATION OF ANY CONTENT TO OTHERS, WITHOUT EXPRESS AUTHORIZATION, IS PROHIBITED.

		DATE
DR		
APVD1	FAVIOLA RAMON	07DE12
APVD2	EDUARDO DIAZ A.	07DE12
APVD3	FAVIOLA RAMON	07DE12
APVD4		
APVD5		

SUBSTANCES OF CONCERN AND RECYCLED CONTENT PER DELPHI 10949001

MATERIAL: SEE CHART

DRAWING NAME: TAXI ASM CONN 12 F OCS 1.5

DRAWING NUMBER: 15512497

SIZE	SCALE	FRAME NO	SHEET NO	STG	REV	N/P
A1x3	4:1	1 OF 2	1 OF 1	R	08	-