SYMBOL DEFINITION			MISSING SYMBOLS
A DIMENSION WITHOUT AN INSPECTION REPORT SYMBOL ⬭ DOES NOT REQUIRE INSPECTION. IT MAY BE CONTROLLED ON THE INDIVIDUAL COMPONENT DRAWING.	TOTAL NO OF INSPECTIONS REQUIRED	26	NO MISSING SYMBOL NUMBER
	LAST NO. USED	24	

DWG STATUS DATE	STG	REV	N/P	CHG	ZONE	REVISION HISTORY	AUTH	DR	APVD 1	APVD 2
31MY02	R	08	-	-		REDRAWN TO PD	225601	JHN	JVM	JK
01JN05	R	09	-	-		12004388 - OBSOLETE	268818	WDH	FRG	NKM
18FE11	R	10	-	-		12015927 - MAT'L SPEC WAS M1598170	413394	MAL	MAL	LHT
08OC15	R	11	-	-		08900951, 08905238-39, 12064938 & 12065248 - OBSOLETE	431011	NRM	JAA	ERG
06OC16	R	12	-	-		ALL ACTIVE PARTS - ADDED STAMP "PXX" LABEL & "PXX" NOTE AND REVISED WING CONST "CALLOUT"	434435	JVM	JVM	AIG

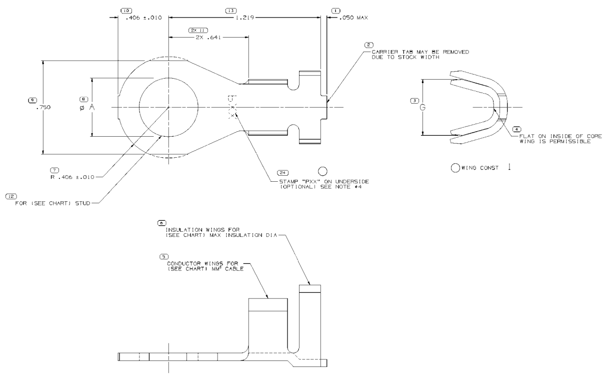

⑩ .406 ±.010
⑬ 1.219
① .050 MAX
2X ⑪ 2X .641
② CARRIER TAB MAY BE REMOVED DUE TO STOCK WIDTH
⑨ .750
⑧ Ø A
③ G
④ FLAT ON INSIDE OF CORE WING IS PERMISSIBLE
⑦ R .406 ±.010
⑫ FOR (SEE CHART) STUD
㉔ STAMP "PXX" ON UNDERSIDE (OPTIONAL) SEE NOTE #4
○
○ WING CONST 1
⑥ INSULATION WINGS FOR (SEE CHART) MAX INSULATION DIA
⑤ CONDUCTOR WINGS FOR (SEE CHART) MM² CABLE

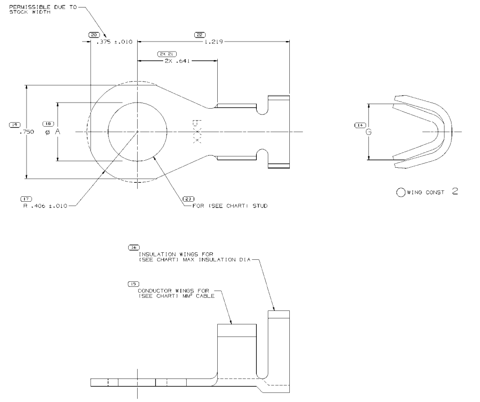

PERMISSIBLE DUE TO STOCK WIDTH
⑳ .375 ±.010
㉒ 1.219
2X ㉑ 2X .641
⑲ .750
⑱ Ø A
⑭ G
⑰ R .406 ±.010
㉓ FOR (SEE CHART) STUD
○ WING CONST 2
⑯ INSULATION WINGS FOR (SEE CHART) MAX INSULATION DIA
⑮ CONDUCTOR WINGS FOR (SEE CHART) MM² CABLE

~~12088161~~	B1	-	.060 X 1.594	COPPER ALLOY	-	-	-	-	19 - 13		9.35 - 6.55	302	1	.407±.003	.435
~~12088160~~	B1	-	.060 X 1.125	COPPER ALLOY	-	-	-	-	19 - 13		9.35 - 6.55	301	1	.407±.003	.435
~~12065248~~	A7	-	12064938	12064938	-	-	-	-	19 - 13		9.35 - 6.55	301/302	1	(.436)	-
~~12064938~~	C4	-	▲ .060X1.594 / .060X1.125	COPPER ALLOY	-	-	-	-	19 - 13		9.35 - 6.55	302/301	1	.436±.005	.450
○ 12059750	B6	-	08900947	08900947	-	-	-	-	19 - 13		9.35 - 6.55	301/302	1	(.407)	-
~~12040866~~	D3	-	.060 X 1.312	COPPER ALLOY	-	-	-	-	19 & JUMPER		9.35 - 7.7 & JUMPER	301	2	.407±.005	.500
~~12020540~~	D1	-	.060 X 1.594	COPPER ALLOY	-	-	-	-	19 - 13		9.35 - 6.55	302	1	.407±.003	.435
○ 12015927	D8	-	.060 X 1.125	COPPER ALLOY	-	-	-	-	19 - 13		10.95 - 7.7	301	2	.506±.005	.450
~~12004388~~	B6	-	.060 X 1.594	COPPER ALLOY	-	-	-		13 - 8		7 - 5.25	302	1	.235±.005	.375
~~08911228~~	C2	-	02973612	02973612	-	-	-	-	19 - 13		9.35 - 6.55	301/302	1	(.471)	-
~~08905546~~	B1	-	02965675	02965675	-	-	-	-	19 - 13		9.35 - 6.55	301	1	(.407)	-
~~08905254~~	C4	-	.060 X 1.312	COPPER ALLOY	-	-		-	32		10.95 - 10.4	301	2	.471±.005	.550
~~08905241~~	C2	-	12088160	12088160	-	-		-	19 - 13		9.35 - 6.55	301	1	(.407)	-
~~08905239~~	C8	-	.060 X 1.312	COPPER ALLOY	-	-		-	32		10.95 - 10.4	301	2	.407±.005	.550
~~08905238~~	E6	-	.060 X 1.312	COPPER ALLOY	-	-	-	-	32 - 19		10.95 - 7.7	301	2	.345±.005	.550
~~08900951~~	C6	-	08900947	08900947	-	-	-	-	19 - 13		9.35 - 6.55	301/302	1	(.407)	-
~~08900950~~	C1	-	.060 X 1.312	COPPER ALLOY	-	-	-	-	19 & JUMPER		9.35 - 7.7 & JUMPER	301	2	.471±.005	.450
~~08900949~~	C1	-	.060 X 1.312	COPPER ALLOY	-	-		-	13 & JUMPER		7.85 - 6.55 & JUMPER	301	2	.282±.003	.450
○ 08900947	B5	-	▲ .060X1.594 / .060X1.125	COPPER ALLOY	-	-		-	19 - 13		9.35 - 6.55	302/301	1	.407±.005	.450
~~02989829~~	CK1	-	02962916	02962916	-	-		-	19 - 13		9.35 - 6.55	301	1	(.407)	-
~~02984477~~	CJ2	-	02965675	02965675	-	-		-	19 - 13		9.35 - 6.55	301	1	(.407)	-
~~02984266~~	BL3	-	▲ .060X1.594 / .060X1.125	COPPER ALLOY	~~02973329~~	BJ	-	02984266 & POS-1071-20	19 - 13		9.35 - 6.55	302/301	1	.345±.005	.450
~~02984265~~	BL2	-	▲ .060X1.594 / .060X1.125	COPPER ALLOY	~~02973328~~	BJ	-	02984265 & POS-1071-20	19 - 13		9.35 - 6.55	302/301	1	.282±.005	.450
~~02984261~~	A2	-	.0598 X 1.594	COPPER ALLOY	-	-	-	-	19 - 13		9.35 - 6.55	302	1	.345±.003	.435
~~02984260~~	A2	-	.0598 X 1.594	COPPER ALLOY	-	-	-	-	19 - 13		9.35 - 6.55	302	1	.282±.003	.435
○ 02973612	BL7	-	▲ .060X1.594 / .060X1.125	COPPER ALLOY	-	-	-	-	19 - 13		9.35 - 6.55	302/301	1	.471±.005	.450
~~02965675~~	E1	-	.0598 X 1.125	COPPER ALLOY	-	-	-	-	19 - 13		9.35 - 6.55	301	1	.407±.003	.435
~~02962916~~	BL1	-	.060 X 1.125	COPPER ALLOY	~~02973947~~	BJ	-	02962916 & POS-1071-20	19 - 13		9.35 - 6.55	301	1	.407±.003	.435
~~02962625~~	BL	-	08900947	08900947	~~02973950~~	BJ	-	02962625 & POS-1071-20	19 - 13		9.35 - 6.55	301/302	1	(.407)	-
PART NO	REV	N/P	MAT'L SIZE	MAT'L SPEC	PART NO	REV	N/P	MAT'L SPEC	SIZE (MM²)	ID	DIA MM	TYPE	WING CONST	Ø A	G ±.030
UNPLATED					PLATED				CABLE						

DRAWING NUMBER						
12020611						
SIZE	SCALE	FRAME NO	SHEET NO	STG	REV	N/P
A1×3	5:1	2 OF 2	3 OF	R	12	-

	.506±.005	-	M12
	.471±.005	7/16	-
*	.436±.005	-	-
	.407±.005	3/8	M10
	.345±.005	5/16	M8
	.282±.005	1/4	M6.3
	.235±.005	#12	-
	Ø A	STANDARD	METRIC
		SCREW/STUD SIZE	

NOTES

1. UNLESS OTHERWISE SPECIFIED AND/OR INDICATED:

   DIMENSIONS ARE TO FACE OF VIEW SHOWN AND AUTOMATICALLY ROUNDED BY COMPUTER FOR INSPECTION (SEE MATH MODEL FOR PRECISE DIMENSIONS). FOR ALL OTHER DIMENSIONS NOT SHOWN BUT REQUIRED FOR TOOL BUILD, SEE MATH MODEL FOR PRECISE TOOL PATH DATA.

2. "▲" INDICATES OPTIONAL MATERIAL
3. "*" TO ACCEPT STAR WASHER
4. ○ "PXX" INDICATES "P" PLUS LAST TWO DIGITS OF MAKE DIE SERIES NUMBER (P01, P02, P03, ETC).

⬭ 3 PROCESS SENSITIVE DIMENSION

DIMENSIONS ENCLOSED IN ( ) INDICATE REFERENCE DIMENSIONS AND NO TOLERANCE LIMITS ARE ESTABLISHED

DIMENSIONAL RANGE (IN)		CHART J
FROM	0	>.500
TO	.500	
TOLERANCE UNLESS OTHERWISE SPECIFIED	±.005	±.010
ANGULAR TOLERANCE ±2°		

A ⟍ LINE DRAWN THROUGH A PART NUMBER INDICATES THAT PHYSICAL PARTS ARE NOT AVAILABLE FOR ORDERING.

PART NUMBERS THAT DO NOT HAVE A LINE PRESENT INDICATE THAT PHYSICAL PARTS ARE AVAILABLE FOR ORDERING.

CONTACT DELPHI SALES TO ASSURE AVAILABILITY OF PARTS.

DWG TYPE PART DRAWING

STYLE

VOLUME (CAP)

DISTR CODE D

UNLESS OTHERWISE SPECIFIED

THIS DOCUMENT IS IN ACCORDANCE WITH ASME Y14.5M-1994 AS AMENDED BY THE GM GLOBAL DIMENSIONING AND TOLERANCING ADDENDUM - 1997. ALL GEOMETRIC TOLERANCES AND RELATED DATUMS APPLY RFS. RULE #1(PERFECT FORM AT MMC) DOES NOT APPLY WHEN RELATIONSHIP BETWEEN FEATURES IS ESTABLISHED BY ORIENTATION OR LOCATION TOLERANCES. SEPARATE POSITION CALLOUTS MAY BE GAGED SEPARATELY, REGARDLESS OF DATUM REFERENCE.

ALL DIMENSIONS ARE IN INCHES

REFERENCE

THIRD ANGLE PROJECTION

DO NOT SCALE

USE MATH DATA

CAD NX

DELPHI

DELPHI PACKARD ELECTRICAL/ELECTRONIC ARCHITECTURE
WARREN, OH

COPYRIGHT 2002 DELPHI CORPORATION AND/OR ITS AFFILIATES.
ALL RIGHTS RESERVED.
REVISED 2016
THIS DRAWING IS THE PROPERTY OF DELPHI CORPORATION AND CONTAINS DELPHI CONFIDENTIAL INFORMATION. THE REPRODUCTION, DISTRIBUTION AND UTILIZATION OF THIS DOCUMENT OR ITS RELATED CAD MATH DATA, AS WELL AS COMMUNICATION OF ANY CONTENT TO OTHERS, WITHOUT EXPRESS AUTHORIZATION, IS PROHIBITED.

		DATE
DR		
APVD1	JOSE HDEZ NOVOA	31MY02
APVD2	JAIME VILLAMIL	31MY02
APVD3	JOHN KOUNTZ	03JN02
APVD4		
APVD5		

SUBSTANCES OF CONCERN AND RECYCLED CONTENT PER DELPHI 10949001

MATERIAL
SEE CHART

DRAWING NAME
TAXI TERM RING BATT

DRAWING NUMBER						
12020611						
SIZE	SCALE	FRAME NO	SHEET NO	STG	REV	N/P
A1×3	5:1	1 OF 2	3 OF	R	12	-

12020611