SYMBOL DEFINITION		
A DIMENSION WITHOUT AN INSPECTION REPORT SYMBOL ▭ DOES NOT REQUIRE INSPECTION. IT MAY BE CONTROLLED ON THE INDIVIDUAL COMPONENT DRAWING.	TOTAL NO OF INSPECTIONS REQUIRED	11
	LAST NO. USED	10

MISSING SYMBOLS
NO MISSING SYMBOL NUMBER

DWG STATUS					ZONE	REVISION HISTORY	AUTH	DR	APVD 1	APVD 2
DATE	STG	REV	N/P	CHG						
25MR04	R	01	-	-		ALL PARTS - WERE SEPARATE DWGS	252650	JTV	FKV	TM
07JA10	R	02	-	-		ALL ACTIVE PARTS - ADDED NOTES #3 & #4	409717	APR	APR	APR
10JN15	R	03	-	-		06294738 MAKE OBSOLETE	429653	RCE	LES	VMR

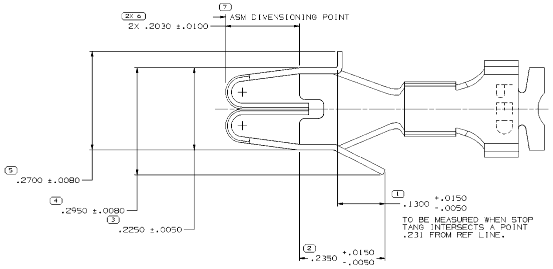

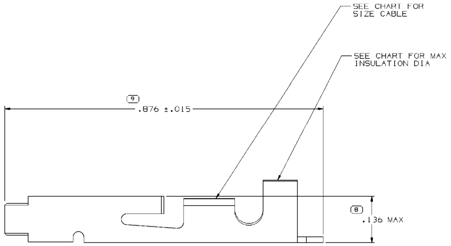

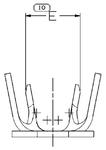

NOTES

1. UNLESS OTHERWISE SPECIFIED AND/OR INDICATED:

   DIMENSIONS ARE TO FACE OF VIEW SHOWN AND AUTOMATICALLY ROUNDED BY COMPUTER FOR INSPECTION (SEE MATH MODEL FOR PRECISE DIMENSIONS). FOR ALL OTHER DIMENSIONS NOT SHOWN BUT REQUIRED FOR TOOL BUILD, SEE MATH MODEL FOR PRECISE TOOL PATH DATA.

2. MAXIMUM CURRENT CAPACITY IS 18 AMP.

3. "PED" STAMP OPTIONAL CONSTRUCTION MAY BE "PXX"

4. "PXX" INDICATES "P" PLUS LAST TWO DIGITS OF MAKE DIE SERIES NUMBER (P01, P02, P03, ETC).

UNPLATED					TIN PLATED				SILVER PLATED				TYPE	CABLE		E±0.015
PART NO	REV	N/P	MAT'L SIZE	MAT'L SPEC	PART NO	REV	N/P	MAT'L SPEC	PART NO	REV	N/P	MAT'L SPEC		SIZE (GA)	DIA	
			.0160 X 1.266		12040837	C2	-	M1574365					105	14-16 OR (2) 18-20	.156 MAX OR TWO .098 MAX	.145
			.0160 X 1.266		12040508	C2	-	M1574365					104	18 - 20 OR 18HW	.123 - .081	.125
12020346	F2		.0160 X 1.266	M1519365									103	18 - 20 OR 18HW	.123 - .081	.125
12020347	E2		.0160 X 1.266	M1519365									103	14 - 16 HW	.140 - .101	.145
			.0160 X 1.266		~~12015014~~	E	-	M1574AAU					102	18 - 20 OR 18HW	.123 - .081	.125
			.0160 X 1.266		12010811	F2	-	M1574AAU					102	22 - 24	.082 - .044	.085
~~08917494~~	B		.0160 X 1.312	M1519028									101	14 - 16 HW	.156 - .134	.145
08917107	G2	-	.0160 X 1.266	M1519365	12010611	G2	-	M1574365					101	12	.145 - .139	.180
			.0160 X 1.312						~~08917064~~	D		V1519028	101	18 - 20	.098 - .081	.125
			.0160 X 1.312						~~08911642~~	K		V1519028	101	18 - 20	.098 - .081	.125
~~06294738~~	L3		.0160 X 1.266	M1519365	08911641	M2	-	M1574365					101	TWO 18-20 OR ONE 16-20	.098 - .081 OR 1/.104 & 1/.084	.150
~~06294737~~	M	-	.0160 X 1.266	M1519365	08911640	M2		M1574365					101	14-16	.140 - .101	.145
~~06294512~~	N	-	.0160 X 1.266	M1519365	~~08911639~~	N	-	M1574365					101	18-20 OR 18HW	.123 - .081	.125

(N/A) PROCESS SENSITIVE DIMENSION

DIMENSIONS ENCLOSED IN ( ) INDICATE REFERENCE DIMENSIONS AND NO TOLERANCE LIMITS ARE ESTABLISHED

DIMENSIONAL RANGE (IN)		CHART J
FROM TO	0 .500	>.500
TOLERANCE UNLESS OTHERWISE SPECIFIED		
	±.005	±.010
ANGULAR TOLERANCE ±2°		

A ~~ ~~ LINE DRAWN THROUGH A PART NUMBER INDICATES THAT PHYSICAL PARTS ARE NOT AVAILABLE FOR ORDERING.

PART NUMBERS THAT DO NOT HAVE A LINE PRESENT INDICATE THAT PHYSICAL PARTS ARE AVAILABLE FOR ORDERING.

CONTACT DELPHI SALES TO ASSURE AVAILABILITY OF PARTS.

DWG TYPE
PART DRAWING

STYLE

VOLUME (CM³)

DISTR CODE
D

UNLESS OTHERWISE SPECIFIED
THIS DOCUMENT IS IN ACCORDANCE WITH ASME Y14.5M-1994 AS AMENDED BY THE GM GLOBAL DIMENSIONING AND TOLERANCING ADDENDUM-2001. SEPARATE PATTERNS OF FEATURES MAY BE GAGED SEPARATELY REGARDLESS OF DATUM REFERENCES.

ALL DIMENSIONS ARE IN INCHES

REFERENCE

THIRD ANGLE PROJECTION

DO NOT SCALE

USE MATH DATA

CAD

NX

DELPHI

DELPHI PACKARD ELECTRICAL/ELECTRONIC ARCHITECTURE
WARREN, OH

COPYRIGHT DELPHI CORPORATION AND/OR ITS AFFILIATES.
ALL RIGHTS RESERVED.

THIS DRAWING IS THE PROPERTY OF DELPHI CORPORATION AND CONTAINS DELPHI CONFIDENTIAL INFORMATION. THE REPRODUCTION, DISTRIBUTION AND UTILIZATION OF THIS DOCUMENT OR ITS RELATED CAD MATH DATA, AS WELL AS COMMUNICATION OF ANY CONTENT TO OTHERS, WITHOUT EXPRESS AUTHORIZATION, IS PROHIBITED.

		DATE
DR		
APVD1	JOSE LUIS TAPIA	25MR04
APVD2	FRANCISCO KOPCA	25MR04
APVD3	TOM MADDEN	29MR04
APVD4		
APVD5		

SUBSTANCES OF CONCERN AND RECYCLED CONTENT PER DELPHI 10949001

MATERIAL
SEE CHART

DRAWING NAME
TAXI TERM F PAC/ON I

DRAWING NUMBER
06294739

SIZE	SCALE	FRAME NO	SHEET NO	STG	REV	N/P
A0	10:1	1 OF 1	1 OF 1	R	03	-