SYMBOL DEFINITION			MISSING SYMBOLS
A DIMENSION WITHOUT AN INSPECTION REPORT SYMBOL ▭ DOES NOT REQUIRE INSPECTION. IT MAY BE CONTROLLED ON THE INDIVIDUAL COMPONENT DRAWING.	TOTAL NO OF INSPECTIONS REQUIRED	42	NO MISSING SYMBOL NUMBER
	LAST NO. USED	20	

DWG STATUS					ZONE	REVISION HISTORY	AUTH	DR	APVD 1	APVD 2
DATE	STG	REV	N/P	CHG						
15NO13	R	01	-	-		ALL PARTS - RELEASED PART DRAWING	424642	ABC	JAA	MEA
12MR14	R	02	-	-		ALL PARTS - UPDATED PLR	425823	IMF	JVM	MEA
28MR14	R	03	-	-		33155919 - RELEASED; ALL PARTS - UPDATED CONNECTOR	426032	MEA	MEA	MEA
08AP14	R	04	-	-		ALL ACTIVE PARTS - UPDATED PART AVAILABILITY; ALL PARTS - ADDED PLR INSERTION FORCE NOTE AND DROP TEST NOTE	426192	MEA	MEA	MEA
28AP14	R	05	-	-		ALL PARTS - UPDATED DROP TEST NOTE	426314	JVR	JVM	MEA

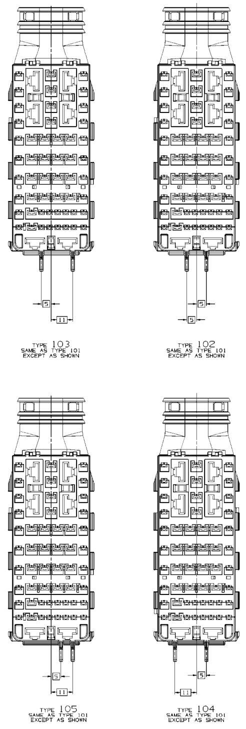

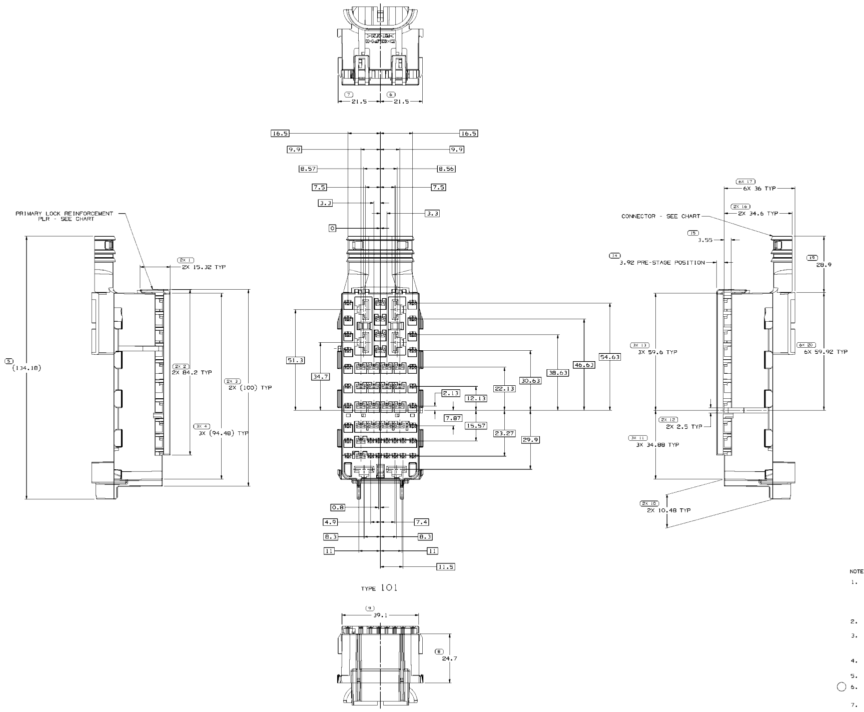

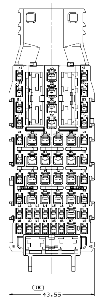

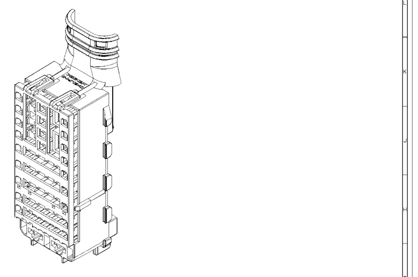

NOTES

1. UNLESS OTHERWISE SPECIFIED AND/OR INDICATED:

   DIMENSIONS ARE TO FACE OF VIEW SHOWN AND AUTOMATICALLY ROUNDED BY COMPUTER FOR INSPECTION (SEE MATH MODEL FOR PRECISE DIMENSIONS). FOR ALL OTHER DIMENSIONS NOT SHOWN BUT REQUIRED FOR TOOL BUILD, SEE MATH MODEL FOR PRECISE TOOL PATH DATA.

2. MATERIAL RECYCLING CODE PER ISO 11469. (1.3)X(0.1) CHARACTERS AS SHOWN TO BE LOCATED ON ANY EXTERIOR SURFACE.

3. THIS PRODUCT IS NOT CATEGORIZED AS AN APPEARANCE ITEM, MINOR IMPERFECTIONS INCLUDING, BUT NOT LIMITED TO, FLOW MARKS, COLOR BLEMISHES, GATE VESTIGE, AND SOFT FLASH THAT DO NOT AFFECT THE FIT, FORM, OR FUNCTION OF THE PART ARE PERMISSIBLE PER DPNP-4.7-CS-01.

4. (1.3)X(0.1) DELPHI CORPORATE BRAND TO BE LOCATED ON ANY EXTERIOR SURFACE, PREFERABLY VISIBLE AT FINAL ASSEMBLY.

5. FOR APPLICATION DATA SEE THE INDIVIDUAL APPLICATION DRAWINGS.

6. ○ DUE TO THE SIZE/WEIGHT OF THIS ASSEMBLY, IT IS SUPPLIED UTILIZING SPECIAL PACKAGING TO ADDRESS THE SAE/USCAR-2 2007-11 SECTION 5.4.8 DROP TEST REQUIREMENT.

7. THIS CONNECTION DOES NOT MEET GMW3191 2007-12, SECTION 4.12 PLR INSERTION FORCE TEST.

PART NO	REV	N/P	TYPE	CONNECTOR	PLR
33116190	03	AB	105	33153219	33116184
~~33155919~~	01	AB	104	33153218	33116184
33116189	03	AB	103	33153217	33116184
33116188	03	AB	102	33153216	33116184
33116186	03	AB	101	33153215	33116184

DRAWING NUMBER						
33130887						
SIZE	SCALE	FRAME NO	SHEET NO	STG	REV	N/P
A1×3	2:1	2 OF 2	1 OF 1	R	05	-

(14) PROCESS SENSITIVE DIMENSION

DIMENSIONS ENCLOSED IN ( ) INDICATE REFERENCE DIMENSIONS AND NO TOLERANCE LIMITS ARE ESTABLISHED

DIMENSIONAL RANGE (MM)									CHART EI
FROM TO	> 0 20	> 20 30	> 30 70	> 70 100	>100 150	>150 200	>200 250	>250 300	>300 400
TOLERANCE UNLESS OTHERWISE SPECIFIED									
	±0.15	±0.2	±0.3	±0.4	±0.5	±0.6	±0.8	±1	±1.2
ANGULAR TOLERANCE ±2°									

~~LINE~~ LINE DRAWN THROUGH A PART NUMBER INDICATES THAT PHYSICAL PARTS ARE NOT AVAILABLE FOR ORDERING.

PART NUMBERS THAT DO NOT HAVE A LINE PRESENT INDICATE THAT PHYSICAL PARTS ARE AVAILABLE FOR ORDERING.

CONTACT DELPHI SALES TO ASSURE AVAILABILITY OF PARTS.

DWG TYPE
PART DRAWING

STYLE

VOLUME (CAP)

DISTR CODE
D

UNLESS OTHERWISE SPECIFIED

THIS DOCUMENT IS IN ACCORDANCE WITH ASME Y14.5M-1994 AS AMENDED BY THE GM GLOBAL DIMENSIONING AND TOLERANCING ADDENDUM-2001. SEPARATE PATTERNS OF FEATURES MAY BE GAGED SEPARATELY REGARDLESS OF DATUM REFERENCES.

ALL DIMENSIONS ARE IN MILLIMETERS

REFERENCE

THIRD ANGLE PROJECTION

DO NOT SCALE

USE MATH DATA

CAD NX

DELPHI

DELPHI PACKARD ELECTRICAL/ELECTRONIC ARCHITECTURE
WARREN, OH

COPYRIGHT 2013 DELPHI CORPORATION AND/OR ITS AFFILIATES.
ALL RIGHTS RESERVED.
REVISED 2014
THIS DRAWING IS THE PROPERTY OF DELPHI CORPORATION AND CONTAINS DELPHI CONFIDENTIAL INFORMATION. THE REPRODUCTION, DISTRIBUTION AND UTILIZATION OF THIS DOCUMENT OR ITS RELATED CAD MATH DATA, AS WELL AS COMMUNICATION OF ANY CONTENT TO OTHERS, WITHOUT EXPRESS AUTHORIZATION, IS PROHIBITED.

		DATE
DR		
APVD1	A. GARCIA CABELLO	15NO13
APVD2	J.S. ALVARADO	19NO13
APVD3	MIGUEL A. ESTRADA	19NO13
APVD4		
APVD5		

SUBSTANCES OF CONCERN AND RECYCLED CONTENT PER DELPHI 10949001

MATERIAL
SEE CHART

DRAWING NAME
TAXI ASM CONN 58 F M/P
800 OCS 1.5 2.8

DRAWING NUMBER						
33130887						
SIZE	SCALE	FRAME NO	SHEET NO	STG	REV	N/P
A1×3	2:1	1 OF 2	1 OF 1	R	05	-

33130887