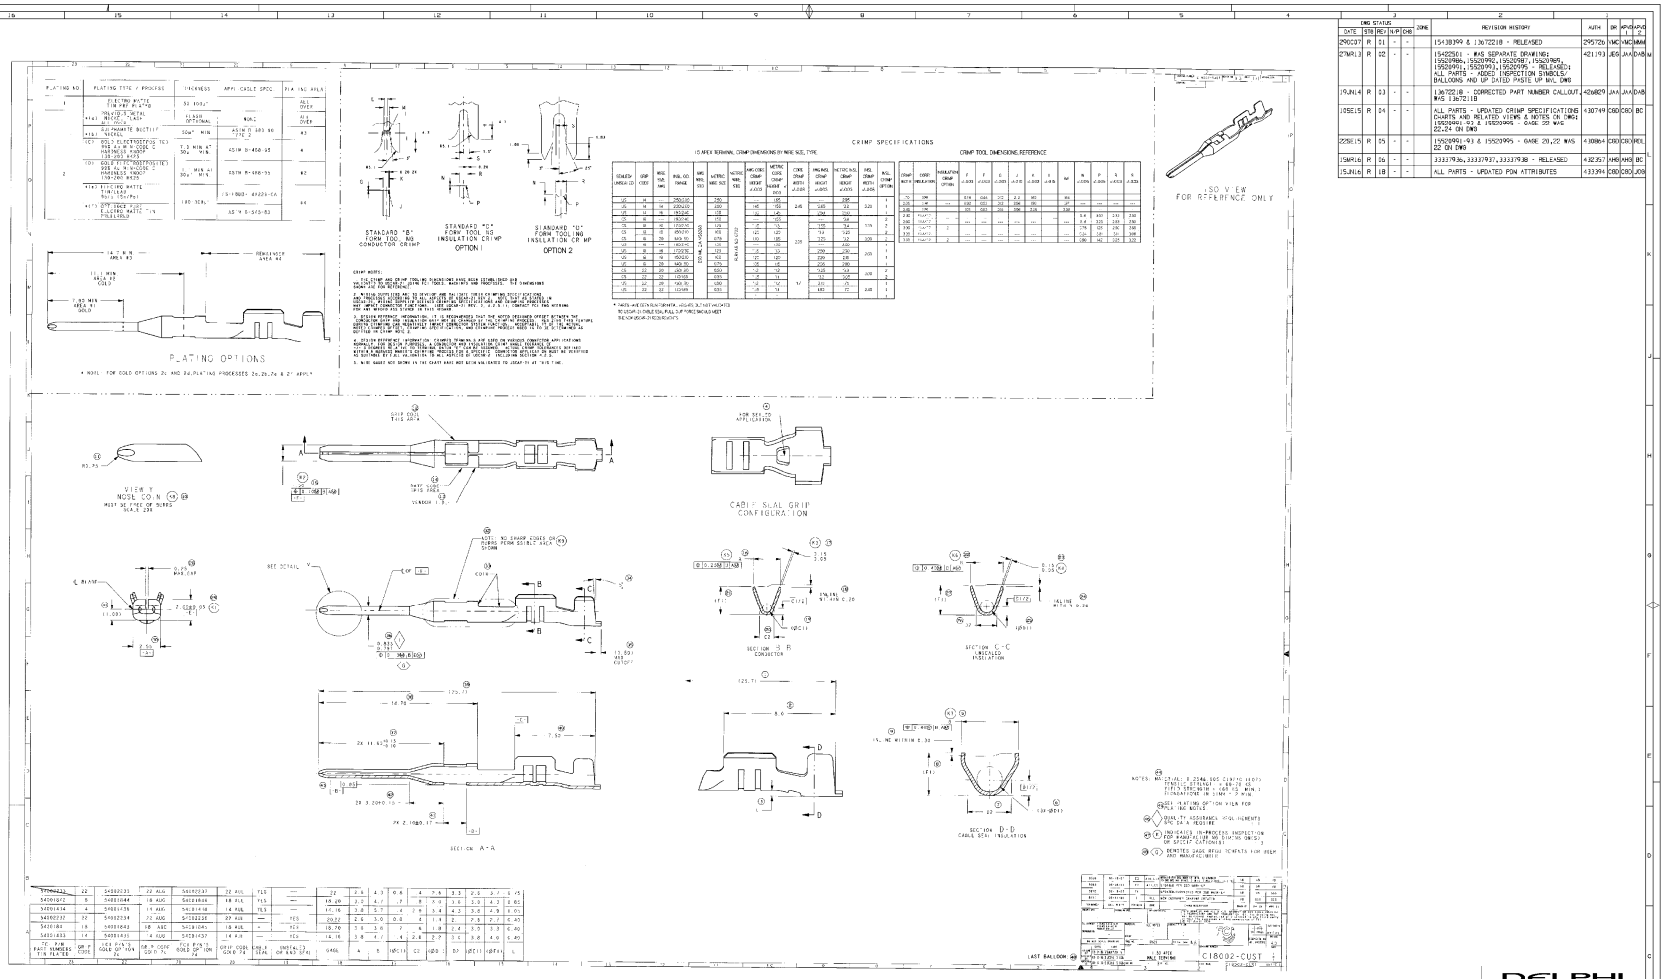

DWG STATUS DATE	STR	REC	N/P	DWB	NONE	REVISION HISTORY	AUTH	DR	APD1	APD2
290CO7	R	01	-	-		15438399 & 13672218 - RELEASED	295726	MNC	MNC	MMM
27MR13	R	02	-	-		15420561 - WAS SEPARATE DRAWINGS (15520986,15520992,15520987,15520989, 15520991,15520995,15520993,15520994) - ALL PARTS - ADDED INSPECTION SYMBOLS/ BALLOONS AND UP DATED PASTE UP MVL DWG	421193	JGG	JAA	DAB	M
19JUN14	R	03	-	-		13672218 - CORRECTED PART NUMBER CALLOUT WAS 13672118	426829	JAA	JAA	DAB	
10SE15	R	04	-	-		ALL PARTS - UPDATED CRIMP SPECIFICATIONS CHARTS AND RELATED VIEWS & NOTES ON DWG; 15520992-03 & 15520995 - GAGE 20 WAS 22.24 ON DWG	430749	CBD	CBD	BC	
22SE15	R	05	-	-		15520991-03 & 15520995 - GAGE 20.22 WAS 22 ON DWG	430864	CBD	CBD	WEL	
15APR16	R	06	-	-		33337938,33337937,33337938 - RELEASED	482357	MRB	MRB	BC	
15JUN16	R	18	-	-		ALL PARTS - UPDATED PDN ATTRIBUTES	433394	CBD	CBD	JOG	

PART NUMBER	REV	SEALED	PART NUMBER	REV	N/P	MAT'L SPEC	PLATING PROCESS OPTION	PART NUMBER	REV	N/P	MAT'L SPEC
MVL			PLATED					UNPLATED			
54002235	E3	Y	33337938	01	AA	33337937	2C	33337937	01	AA	M6573H92
~~54002233~~	E3	Y	~~33337936~~	01	AA	M6573H92	-	-	-	-	-
54001433	E3	N	13672218	01	AD	M6573H92	-	-	-	-	-
54001845RWC	E3	N	15520987	01	AB	15422501	-	-	-	-	-
54001845RWA	E3	N	15520989	01	AB	15422501	-	-	-	-	-
54001845	E3	N	15422501	01	AC	15520986	2d	15520986	01	AB	M6572H92
54002236RWC	E3	N	15520995	01	AC	15520991	-	-	-	-	-
54002236RWA	E3	N	15520993	01	AC	15520991	-	-	-	-	-
54002236	E3	N	15520991	01	AC	15520992	2d	15520992	01	AC	M6572H92
54001841	E3	N	15438399	01	AC	M6573H92	-	-	-	-	-

NOTES

1. UNLESS OTHERWISE SPECIFIED AND/OR INDICATED:

   DIMENSIONS ARE TO FACE OF VIEW SHOWN AND AUTOMATICALLY ROUNDED BY COMPUTER FOR INSPECTION (SEE MATH MODEL FOR PRECISE DIMENSIONS). FOR ALL OTHER DIMENSIONS NOT SHOWN BUT REQUIRED FOR TOOL BUILD, SEE MATH MODEL FOR PRECISE TOOL PATH DATA.

TOLERANCE UNLESS OTHERWISE SPECIFIED:
DECIMALS ANGULAR ±2°
TWO PLACE SEE DRAWING
THREE PLACE SEE DRAWING

THIRD ANGLE PROJECTION | DO NOT SCALE | USE MATH DATA | NX

PART DRAWING

UNLESS OTHERWISE SPECIFIED

ALL DIMENSIONS ARE IN MILLIMETERS

SEE CHART

TAXI TERM M 1.5

DRAWING NUMBER 13672903

SIZE	SCALE	TOTAL NO	SHEET NO	REV	REV	NPP
A0	NONE	1	1 OF 1	P	1B	-

DELPHI

DELPHI PACKARD ELECTRICAL/ELECTRONIC ARCHITECTURE

COPYRIGHT 2007 DELPHI. ALL RIGHTS RESERVED. THIS DRAWING IS THE SOLE PROPERTY OF DELPHI. REPRODUCTION OR DISCLOSURE TO THIRD PARTIES WITHOUT THE EXPRESS WRITTEN CONSENT OF DELPHI CORPORATION IS PROHIBITED.

	DATE
DR APD1 MEZA, VERONICA	290CO7
APD2 MEZA, VERONICA	290CO7
APD3 VIRAMONTES MOISES	30OC07
APD4	
APD5	

SUBSTANCES OF CONCERN: NO TCC-OLD CONTENT PER DELPHI (DM4000)

MATERIAL: SEE CHART

DRAWING NUMBER