SYMBOL DEFINITION			MISSING SYMBOLS
A DIMENSION WITHOUT AN INSPECTION REPORT SYMBOL ( ) DOES NOT REQUIRE INSPECTION. IT MAY BE CONTROLLED ON THE INDIVIDUAL COMPONENT DRAWING.	TOTAL NO OF INSPECTIONS REQUIRED	34	NO MISSING SYMBOL NUMBER
	LAST NO. USED	28	

DWG STATUS DATE	STG	REV	N/P	CHG	ZONE	REVISION HISTORY	AUTH	DR	APVD 1	APVD 2
03JA13	R	01	-	-		15509304 -WAS PE245264, REV'D & RELEASED; 15509305 -WAS PE245266, REV'D & RELEASED; 15509306 -WAS PE245267, REV'D & RELEASED; 15509307 -WAS PE245268, REV'D & RELEASED; 15509308 -WAS PE245269, REV'D & RELEASED; 15509309 -WAS PE245270, REV'D & RELEASED	420848	DCH	JVM	FRE
08AP13	R	02	-	-		ALL PARTS - REVISED GRAPHICS	421995	AHY	FRE	FRE
22AP13	R	03	-	-		ALL PARTS - REVISED CONN	422202	AHG	JVM	FRE
13NO13	R	04	-	-		ALL PARTS - REVISED GRAPHICS	424538	EVV	EVV	FRE
18MY15	R	05	-	-		ALL PARTS - UPDATED CONNECTOR, PLR & CPA TO LATEST REV	429626	APB	JVM	FRE
12NO15	R	06	-	-		15509304 - UPDATED PART AVAILABILITY	431422	ABH	JVM	FRE
24JL18	R	07	-	-		15509305 - UPDATED PART AVAILABILITY	440522	ACV	DGL	ACV

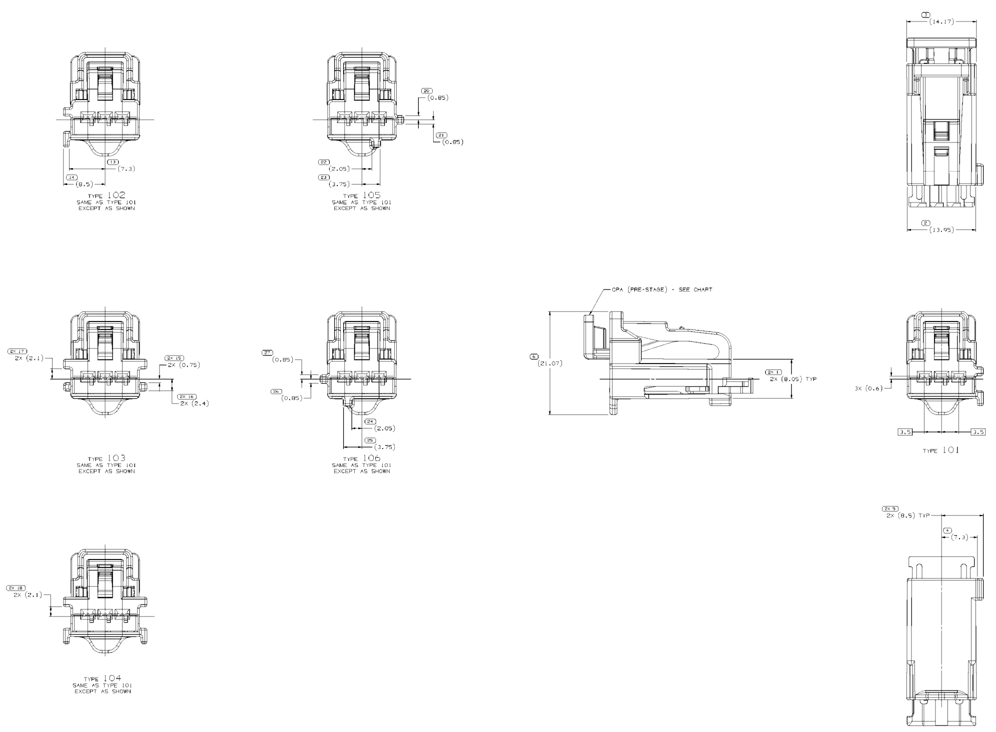

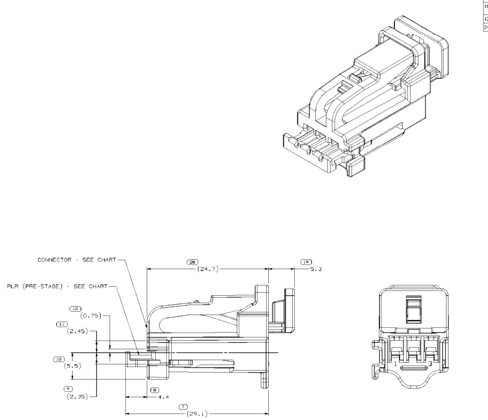

NOTES

1. UNLESS OTHERWISE SPECIFIED AND/OR INDICATED:

   DIMENSIONS ARE TO FACE OF VIEW SHOWN AND AUTOMATICALLY ROUNDED BY COMPUTER FOR INSPECTION (SEE MATH MODEL FOR PRECISE DIMENSIONS). FOR ALL OTHER DIMENSIONS NOT SHOWN BUT REQUIRED FOR TOOL BUILD, SEE MATH MODEL FOR PRECISE TOOL PATH DATA.

2. SEALING CODE 0 - UNSEALED

3. THIS PRODUCT IS NOT CATEGORIZED AS AN APPEARANCE ITEM, MINOR IMPERFECTIONS INCLUDING, BUT NOT LIMITED TO, FLOW MARKS, COLOR BLEMISHES, GATE VESTIGE, AND SOFT FLASH THAT DO NOT AFFECT THE FIT, FORM, OR FUNCTION OF THE PART ARE PERMISSIBLE PER EANP_4-3_CS_01_EN.

4. FOR APPLICATION DATA SEE THE INDIVIDUAL APPLICATION DRAWINGS.

5. PART IS MANUFACTURED TO GEOMETRIC TOLERANCES. CENTERLINE DIMENSIONS ARE FOR REFERENCE ONLY.

PART NO	REV	N/P	TYPE	CONNECTOR	PLR	CPA	USCAR OPTION
~~15509309~~	05	-	106	15509302	15512440	15512515	F
~~15509308~~	05	-	105	15509301	15512440	15512515	E
~~15509307~~	05	-	104	15509300	15512440	15512515	D
~~15509306~~	05	-	103	15509299	15512440	15512515	C
15509305	05	AA	102	15509298	15512440	15512515	B
15509304	05	AA	101	15509297	15512440	15512515	A

DRAWING NUMBER 15509303
SIZE A1×3 | SCALE 5:1 | FRAME NO 2 OF 2 | SHEET NO 1 OF 1 | STG R | REV 07

DELPHI

DELPHI PACKARD ELECTRICAL/ELECTRONIC ARCHITECTURE
WARREN, OH

COPYRIGHT 2013 DELPHI CORPORATION AND/OR ITS AFFILIATES.
ALL RIGHTS RESERVED.
REVISED 2018
THIS DRAWING IS THE PROPERTY OF DELPHI CORPORATION AND CONTAINS DELPHI CONFIDENTIAL INFORMATION. THE REPRODUCTION, DISTRIBUTION AND UTILIZATION OF THIS DOCUMENT OR ITS RELATED CAD MATH DATA, AS WELL AS COMMUNICATION OF ANY CONTENT TO OTHERS, WITHOUT EXPRESS AUTHORIZATION, IS PROHIBITED.

		DATE
DR		
APVD1	DANIEL CALVILLO	03JA13
APVD2	J. VILLAMIL	03JA13
APVD3	FAVIOLA RAMON	03JA13
APVD4		
APVD5		

SUBSTANCES OF CONCERN AND RECYCLED CONTENT PER DELPHI 10949001

MATERIAL
SEE CHART

DRAWING NAME
TAXI ASM CONN 3 F OCS 1.5

DRAWING NUMBER
15509303

SIZE	SCALE	FRAME NO	SHEET NO	STG	REV	N/P
A1×3	5:1	1 OF 2	1 OF 1	R	07	-

15509303