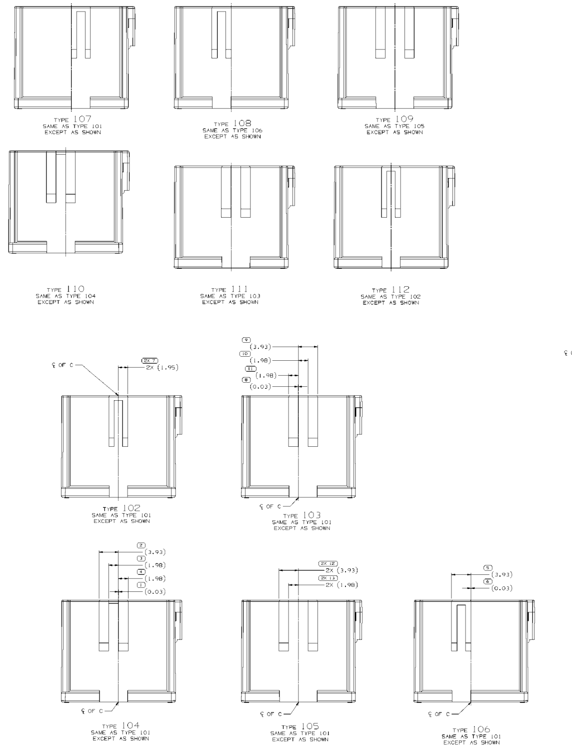

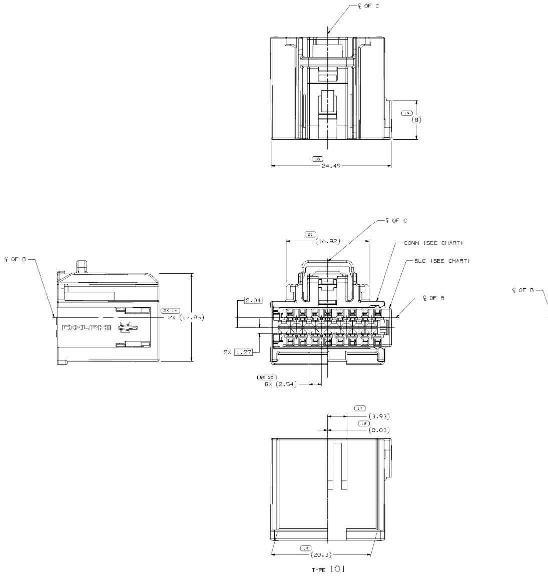

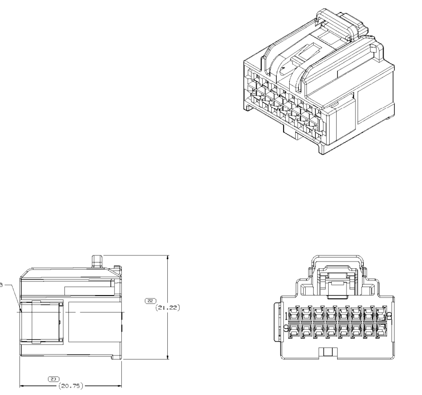

SYMBOL DEFINITION		
A DIMENSION WITHOUT AN INSPECTION REPORT SYMBOL ( ) DOES NOT REQUIRE INSPECTION. IT MAY BE CONTROLLED ON THE INDIVIDUAL COMPONENT DRAWING.	TOTAL NO OF INSPECTIONS REQUIRED	34
	LAST NO. USED	23

MISSING SYMBOLS
NO MISSING SYMBOL NUMBER

DWG STATUS DATE	STG	REV	N/P	CHG	ZONE	REVISION HISTORY	AUTH	DR	APVD 1	APVD 2
26AP10	R	01	-			ALL PARTS - CREATED PD & MATH MODEL; 13781484 - WAS SEPARATE DRAWING.	410589	MH	MH	MH
05AU10	R	02	-	-		ALL PARTS - ADDED TYPE & EWCAP MATING COLUMN ON CHART	411502	AJP	JAA	JCO
22JL11	R	03	-	-		ALL PARTS - REVISED GRAPHICS, REPLACED TPA WAS 13781485	414793	AGG	AGG	MHS
15MR12	R	04	-	-		ALL PARTS - MODIFIED CHART.	417492	AGG	AGG	MHS
11MY12	R	05	-	-		ALL PARTS - DRAWING NAME WAS ASM CONN 16 F 0.64	418146	AHG	JVM	AGG
08JL13	R	06	-	-		ALL PARTS - REVISED GRAPHICS	423218	ACB	FOG	ACB
06MY16	R	07	-	-		ALL PARTS - UPDATED PDM ATTRIBUTES	432777	DCH	DCH	HH
13OC16	R	08	-	-		13819409, 13819417, 13819415, 13819413, 13819411 & 13781484 - OBSOLETE AND ADDED "REPLACE BY COLUMN" INFO & 35013094, 35013267, 35013268, 35013269, 35013270 & 35013271 - RELEASED	434479	GLG	GLG	HH

NOTES

1. UNLESS OTHERWISE SPECIFIED AND/OR INDICATED:

   DIMENSIONS ARE TO FACE OF VIEW SHOWN AND AUTOMATICALLY ROUNDED BY COMPUTER FOR INSPECTION (SEE MATH MODEL FOR PRECISE DIMENSIONS). FOR ALL OTHER DIMENSIONS NOT SHOWN BUT REQUIRED FOR TOOL BUILD, SEE MATH MODEL FOR PRECISE TOOL PATH DATA.

2. THIS PRODUCT IS NOT CATEGORIZED AS AN APPEARANCE ITEM, MINOR IMPERFECTIONS INCLUDING, BUT NOT LIMITED TO, FLOW MARKS, COLOR BLEMISHES, GATE VESTIGE, AND SOFT FLASH THAT DO NOT AFFECT THE FIT, FORM, OR FUNCTION OF THE PART ARE PERMISSIBLE PER DPNP-4.7-CS-01.

3. FOR APPLICATION DATA SEE THE INDIVIDUAL APPLICATION DRAWINGS.

4. TO ASSURE CORRECT TERMINAL POSITION, AN ELECTRICAL TEST HOLDER APPROVED BY BOTH THE DELPHI PACKARD NORTH AMERICA PRODUCT LINE ENGINEER AND ASSEMBLY TOOLING BUSINESS UNIT MUST BE USED. FAILURE TO USE AN APPROVED TEST HOLDER MAY RESULT IN UNSEATED TERMINALS.

PART NO	REV	N/P	CONN	SLC	TYPE	EWCAP MATING INFO	REPLACE BY
35013271	01	-	35013266	35013095	112	064-U-016-2-B02	-
35013270	01	-	35013265	35013095	111	064-U-016-2-C02	-
35013269	01	-	35013264	35013095	110	064-U-016-2-D02	-
35013268	01	-	35013263	35013095	109	064-U-016-2-E02	-
35013267	01	-	35013262	35013095	108	064-U-016-2-F02	-
35013094	01	-	35013093	35013095	107	064-U-016-2-A02	-
~~13819417~~	03	AB	13819416	13842571	106	064-U-016-2-F02	35013267
~~13819415~~	03	AB	13819414	13842571	105	064-U-016-2-E02	35013268
~~13819413~~	03	AB	13819412	13842571	104	064-U-016-2-D02	35013269
~~13819411~~	03	AB	13819410	13842571	103	064-U-016-2-C02	35013270
~~13781484~~	03	AB	13781483	13842571	102	064-U-016-2-B02	35013271
~~13819409~~	03	AB	13819408	13842571	101	064-U-016-2-A02	35013094

DRAWING NUMBER 13825181 — SIZE A1x3, SCALE 5:1, FRAME NO 2 OF 2, SHEET NO 1 OF 1, REV 08

DELPHI
DELPHI PACKARD ELECTRICAL/ELECTRONIC ARCHITECTURE
Saltillo, Mexico
COPYRIGHT 2010 DELPHI CORPORATION AND/OR ITS AFFILIATES. ALL RIGHTS RESERVED. REVISED 2016
THIS DRAWING IS THE PROPERTY OF DELPHI CORPORATION AND CONTAINS DELPHI CONFIDENTIAL INFORMATION. THE REPRODUCTION, DISTRIBUTION AND UTILIZATION OF THIS DOCUMENT OR ITS RELATED CAD MATH DATA, AS WELL AS COMMUNICATION OF ANY CONTENT TO OTHERS, WITHOUT EXPRESS AUTHORIZATION, IS PROHIBITED.

		DATE
DR		
APVD1	M. HERNANDEZ	30AP10
APVD2	M. HERNANDEZ	30AP10
APVD3	M. HERNANDEZ	30AP10
APVD4		
APVD5		

SUBSTANCES OF CONCERN AND RECYCLED CONTENT PER DELPHI 10949001

MATERIAL: SEE CHART

DRAWING NAME: TAXI ASM CONN 16 F OCS 0.64

DRAWING NUMBER: 13825181

SIZE	SCALE	FRAME NO	SHEET NO	STG	REV	N/P
A1x3	5:1	1 OF 2	1 OF 1	R	08	-

13825181