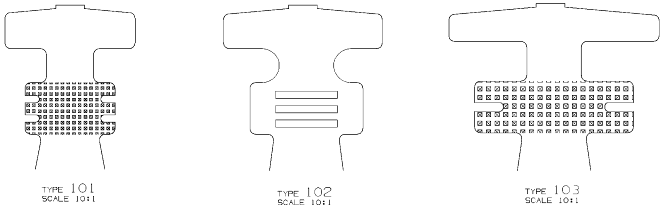

BLANK VIEWS

SYMBOL DEFINITION			MISSING NUMBERS
THE NUMBER INSIDE THE SYMBOL ⬭ CORRESPONDS TO THE NUMBER ON THE INSPECTION REPORT FOR THIS DRAWING/PART NUMBER	TOTAL NO. OF SYMBOLS ON DRAWING	24	
	LAST NO. USED	44	

DWG STATUS					ZONE	REVISION HISTORY	AUTH	DR	APVD 1	APVD 2
DATE	STG	REV	N/P	CHG						
29MR00	R	01	-	-		ALL ACTIVE PARTS-WAS SEPARATE DWGS,3.82 +0.18/-0.1 WAS 3.82 ±0.1, ADDED 24.75 ± 0.35,REMOVED 33.4 REF, REVISED V, N & 1.6 ±0.3 DIM; 12020784 - REVISED E TOL	196857	GEG	RCH	JH
10MY01	R	02	-	-		ALL ACTIVE PARTS - 2.6 ±0.3 WAS 2 ±0.3	209338	JYD	EGR	JH
21OC02	R	03	-	-		ALL ACTIVE PARTS - MAT'L SPEC WAS P3607336, ADDED 4.04 +0/-2.69 & NOTE	231661	EAR	EAR	JH
21OC02	R	04	-	-		ALL ACTIVE PARTS - 3.28 +0/-1.93 WAS 4.04 +0/-2.69	232037	EAR	EAR	JH
09DE03	R	05	-	-		ALL ACTIVE PARTS - RENEWED REV 02 STATUS	248617	MJM	MJM	BG
19AP07	R	06	-	-		ALL ACTIVE PARTS - ADDED CRIMP WING VIEWS AND UPDATED MATL SPEC	400958	END	END	BDG
07AU12	R	07	-	-		ALL ACTIVE PARTS - MAT'L SPEC WAS M3617336	419204	JAR	JAR	MAA
16JN15	R	08	-	-		12020784 MAKE OBSOLETE	429948	RCE	LES	VMR

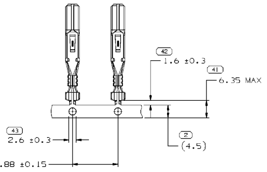

CARRIER STRIP
SCALE 2:1

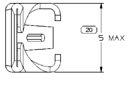

VIEW TO X-X

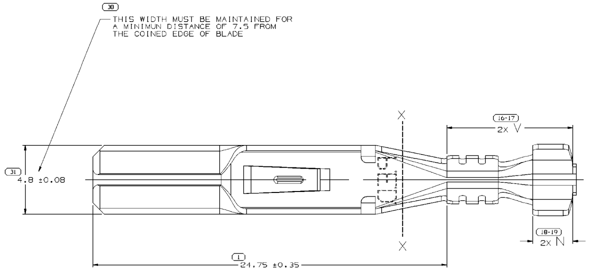
38
THIS WIDTH MUST BE MAINTAINED FOR A MINIMUN DISTANCE OF 7.5 FROM THE COINED EDGE OF BLADE
31
4.8 ±0.08
X
X
16-17
2X V
18-19
2X N
1
24.75 ±0.35

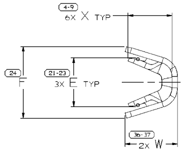

WING CONST I
VIEW TO X-X

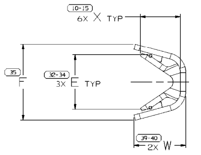

WING CONST II
VIEW TO X-X

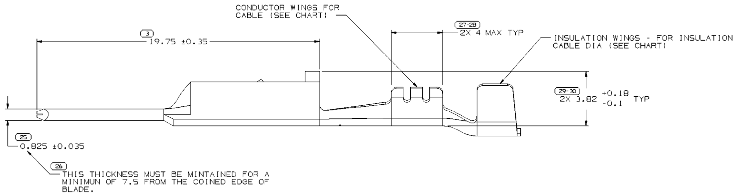
CONDUCTOR WINGS FOR CABLE (SEE CHART)
3
19.75 ±0.35
27-28
2X 4 MAX TYP
INSULATION WINGS - FOR INSULATION CABLE DIA (SEE CHART)
29-30
2X 3.82 +0.18 -0.1 TYP
25
0.825 ±0.035
26
THIS THICKNESS MUST BE MINTAINED FOR A MINIMUN OF 7.5 FROM THE COINED EDGE OF BLADE.

NOTES

1. UNLESS OTHERWISE SPECIFIED AND/OR INDICATED:
   DIMENSIONS ARE TO FACE OF VIEW SHOWN AND AUTOMATICALLY ROUNDED BY COMPUTER FOR INSPECTION (SEE MATH MODEL FOR PRECISE DIMENSIONS). FOR ALL OTHER DIMENSIONS NOT SHOWN BUT REQUIRED FOR TOOL BUILD, SEE MATH MODEL FOR PRECISE TOOL PATH DATA.
2. MATING COMPONENTS OR EQUIVALENT:
   TERMINAL 12015828

UNPLATED					PLATED				CABLE									
PART NO	REV	N/P	MAT'L SIZE	MAT'L SPEC	PART NO	REV	N/P	MAT'L SPEC	SIZE (MM²)	ID	DIA	TYPE	E±0.4	F±0.4	N±0.15	V±0.3	(W)	(X)
			0.381 - 42.47		12066269	B5	-	M3617H30	0.5-0.35	21	2.2-1.3	101	2.4±0.2	3.8±0.2	2.8	8.7	3.1	2.4
			0.381 - 42.47		12052827	E5	-	M3617H30	3	12	3.2-3.04	103	4.6	6	2.4	8.7	4.6	4.2
			0.381 - 42.47		12033820	F5	-	M3617H30	5 - 3	11	5.24-3.49	103	4.6	7.6	2.4	8.6	5.6	4.6
			0.381 - 42.47		~~12020784~~	E5	-	M3617H30	TWO 0.35	222	2-1.35	101	3.6±0.2	5.3	2.8	8.7	-	-
			0.381 - 42.47		~~12020783~~	D	-	F1403336	0.35	22	2-1.35	101	2.2±0.2	3.6	2.8	-	-	-
			0.381 - 42.47		~~12020123~~	B	-	F1403336	TWO 3	212	4.67-3.49	102	6.6	8.6	2.8	-	-	-
			0.381 - 42.47		~~12020122~~	C	-	F1403336	TWO 1	216	2.68-2.48	102	6.6	7.6	2.8	-	-	-
			0.381 - 42.47		~~12020121~~	C	-	F1403336	5 - 3	11	5.24-3.49	103	4.6	7.6	2.4	-	-	-
~~12020392~~	B	-	0.381 - 42.47	PM001403 336	12020120	D5	-	M3617H30	2 - 1	15	3.97-2.48	102	3.7	6	2.8	8.7	4.3	3.4
~~12020393~~	E	-	0.381 - 42.47	PM001403 336	12020119	G5	-	M3617H30	0.8-0.5	19	3.12-2.03	101	3.2	5	2.8	8.7	3.5	2.8

⬭ 31 PROCESS SENSITIVE DIMENSION

DIMENSIONS ENCLOSED IN ( ) INDICATE REFERENCE DIMENSIONS AND NO TOLERANCE LIMITS ARE ESTABLISHED

DIMENSIONAL RANGE (MM)		CHART D
FROM TO	0 12	>12
TOLERANCE UNLESS OTHERWISE SPECIFIED		
	±0.1	±0.2
ANGULAR TOLERANCE ±2°		

A LINE DRAWN THROUGH A PART NUMBER INDICATES THAT PHYSICAL PARTS ARE NOT AVAILABLE FOR ORDERING.

PART NUMBERS THAT DO NOT HAVE A LINE PRESENT INDICATE THAT PHYSICAL PARTS ARE AVAILABLE FOR ORDERING.

CONTACT DELPHI SALES TO ASSURE AVAILABILITY OF PARTS.

DWG TYPE
PART DRAWING

STYLE

VOLUME (CM³)

DISTR CODE
D

UNLESS OTHERWISE SPECIFIED

THIS DOCUMENT IS IN ACCORDANCE WITH ASME Y14.5M-1994 AS AMENDED BY THE GM GLOBAL DIMENSIONING AND TOLERANCING ADDENDUM-2001. SEPARATE PATTERNS OF FEATURES MAY BE BASED SEPARATELY REGARDLESS OF DATUM REFERENCES.

ALL DIMENSIONS ARE IN MILLIMETERS

REFERENCE

THIRD ANGLE PROJECTION

DO NOT SCALE

USE MATH DATA

CAD NX

DELPHI

DELPHI PACKARD ELECTRICAL/ELECTRONIC ARCHITECTURE
WARREN, OH

COPYRIGHT DELPHI CORPORATION AND/OR ITS AFFILIATES.
ALL RIGHTS RESERVED.
REVISED 2012
THIS DRAWING IS THE PROPERTY OF DELPHI CORPORATION AND CONTAINS DELPHI CONFIDENTIAL INFORMATION. THE REPRODUCTION, DISTRIBUTION AND UTILIZATION OF THIS DOCUMENT OR ITS RELATED CAD MATH DATA, AS WELL AS COMMUNICATION OF ANY CONTENT TO OTHERS, WITHOUT EXPRESS AUTHORIZATION, IS PROHIBITED.

		DATE
DR		
APVD1	G. ESTRADA	29MR00
APVD2	R. CHACON	27JN00
APVD3	J. HORIUCHI	27JN00
APVD4		
APVD5		

SUBSTANCES OF CONCERN AND RECYCLED CONTENT PER DELPHI 10949001

MATERIAL
SEE CHART

DRAWING NAME
TAXI TERM M M/P 480 TANG

DRAWING NUMBER
12020118

SIZE	SCALE	FRAME NO	SHEET NO	STG	REV	N/P
A0	10:1	1 OF 1	1 OF 2	R	08	-