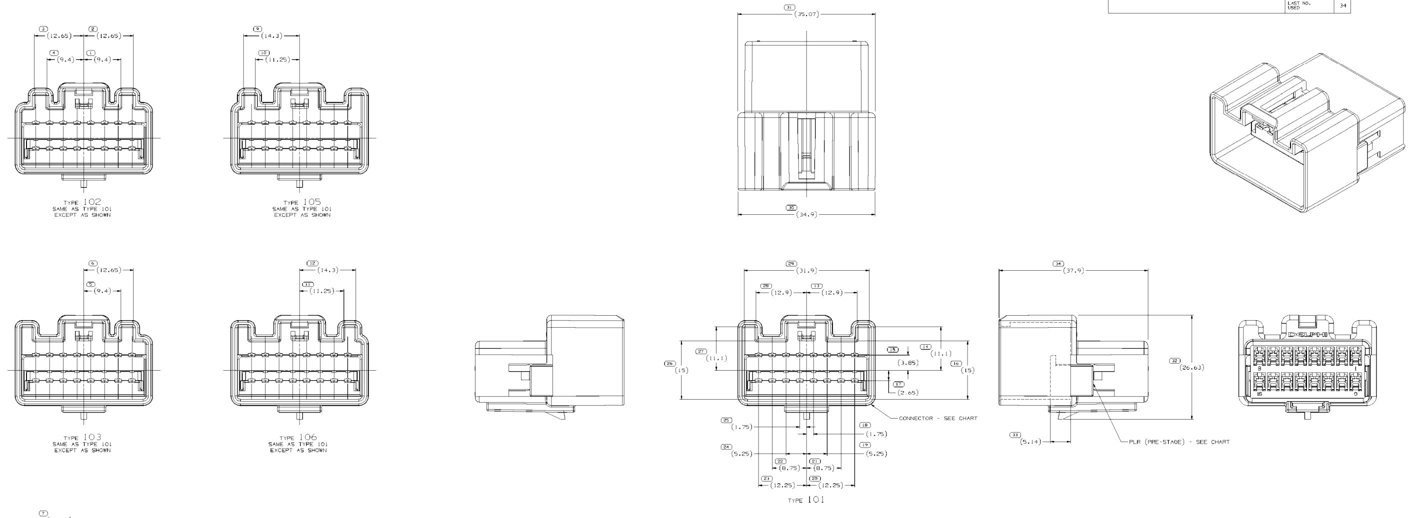

SYMBOL DEFINITION			MISSING SYMBOLS
A DIMENSION WITHOUT AN INSPECTION REPORT SYMBOL ( ) DOES NOT REQUIRE INSPECTION. IT MAY BE CONTROLLED ON THE INDIVIDUAL COMPONENT DRAWING.	TOTAL NO OF INSPECTIONS REQUIRED	34	NO MISSING SYMBOL NUMBER
	LAST NO. USED	34	

DATE	STG	REV	N/P	CHG	ZONE	REVISION HISTORY	AUTH	DR	APVD 1	APVD 2
23JL12	R	01	-	-		ALL PARTS - RELEASED PART DRAWING	418642	ESC	ESC	GGI
16JA13	R	02	-	-		ALL PARTS - (37.9) WAS (38) AND PSD WAS DIM 34	420915	DGL	DGL	FRE
11MR13	R	03	-	-		ALL PARTS - REVISED GRAPHICS	421694	JGM	JGM	FRE
09NO13	R	04	-	-		ALL PARTS - (4.98) WAS 4.95 AND UPDATED CONNECTOR	424511	AHY	AHY	FRE
11JL14	R	05	-	-		ALL PARTS - REVISED GRAPHICS	426984	ORA	JVM	FRE
14OC14	R	06	-	-		ALL PARTS - UPDATED PART AVAILABILITY	427907	ABH	JVM	FRE
21AU15	R	07	-	-		ALL PARTS - (5.14) WAS (4.98) AND UPDATED CONN TO LATEST REV	430573	AGC	JVM	FRE
09MR16	R	08	-	-		13969778, 13969786, 13969801, 13974376 & 13974377 - UPDATED PART AVAILABILITY	432282	ABH	JVM	DGL
19JN17	R	09	-	-		13969778 - UPDATED PART AVAILABILITY	436974	HCG	HCG	AC

NOTES

1. UNLESS OTHERWISE SPECIFIED AND/OR INDICATED:

   DIMENSIONS ARE TO FACE OF VIEW SHOWN AND AUTOMATICALLY ROUNDED BY COMPUTER FOR INSPECTION (SEE MATH MODEL FOR PRECISE DIMENSIONS). FOR ALL OTHER DIMENSIONS NOT SHOWN BUT REQUIRED FOR TOOL BUILD, SEE MATH MODEL FOR PRECISE TOOL PATH DATA.

2. SEALING CODE 0 - UNSEALED

3. THIS PRODUCT IS NOT CATEGORIZED AS AN APPEARANCE ITEM, MINOR IMPERFECTIONS INCLUDING, BUT NOT LIMITED TO, FLOW MARKS, COLOR BLEMISHES, GATE VESTIGE, AND SOFT FLASH THAT DO NOT AFFECT THE FIT, FORM, OR FUNCTION OF THE PART ARE PERMISSIBLE PER EANP_4-3_CS_01_EN.

4. FOR APPLICATION DATA SEE THE INDIVIDUAL APPLICATION DRAWINGS.

PART NO	REV	N/P	TYPE	CONNECTOR	PLR	USCAR OPTION
~~13974377~~	06	AA	106	13974373	13968819	F
~~13974376~~	06	AA	105	13974370	13968819	E
~~13969801~~	06	AA	104	13969799	13968819	D
~~13969786~~	06	AA	103	13969784	13968819	C
13969778	06	AB	102	13969776	13968819	B
13968813	06	-	101	13968730	13968819	A

DRAWING NUMBER						
13968892						
SIZE	SCALE	FRAME NO	SHEET NO	REV SIZE	REV	N/P
A1x3	4:1	2 OF 2	1 OF 1	R	09	-

(N/A) PROCESS SENSITIVE DIMENSION

DIMENSIONS ENCLOSED IN ( ) INDICATE REFERENCE DIMENSIONS AND NO TOLERANCE LIMITS ARE ESTABLISHED

DIMENSIONAL RANGE (MM)									CHART EJ
FROM / TO	> 0 / 20	> 20 / 30	> 30 / 70	> 70 / 100	>100 / 150	>150 / 200	>200 / 250	>250 / 300	>300 / 400
TOLERANCE UNLESS OTHERWISE SPECIFIED									
	±0.15	±0.2	±0.3	±0.4	±0.5	±0.6	±0.8	±1	±1.2
ANGULAR TOLERANCE ±2°									

A LINE DRAWN THROUGH A PART NUMBER INDICATES THAT PHYSICAL PARTS ARE NOT AVAILABLE FOR ORDERING.

PART NUMBERS THAT DO NOT HAVE A LINE PRESENT INDICATE THAT PHYSICAL PARTS ARE AVAILABLE FOR ORDERING.

CONTACT DELPHI SALES TO ASSURE AVAILABILITY OF PARTS.

DWG TYPE: PART DRAWING

STYLE

VOLUME (CAP)

DISTR CODE: D

UNLESS OTHERWISE SPECIFIED

THIS DOCUMENT IS IN ACCORDANCE WITH ASME Y14.5M-1994 AS AMENDED BY THE GM GLOBAL DIMENSIONING AND TOLERANCING ADDENDUM-2001. SEPARATE PATTERNS OF FEATURES MAY BE GAGED SEPARATELY REGARDLESS OF DATUM REFERENCES.

ALL DIMENSIONS ARE IN MILLIMETERS

REFERENCE

THIRD ANGLE PROJECTION

DO NOT SCALE

USE MATH DATA

CAD NX

DELPHI

DELPHI PACKARD ELECTRICAL/ELECTRONIC ARCHITECTURE

WARREN, OH

COPYRIGHT 2012 DELPHI CORPORATION AND/OR ITS AFFILIATES. ALL RIGHTS RESERVED. REVISED 2017
THIS DRAWING IS THE PROPERTY OF DELPHI CORPORATION AND CONTAINS DELPHI CONFIDENTIAL INFORMATION. THE REPRODUCTION, DISTRIBUTION AND UTILIZATION OF THIS DOCUMENT OR ITS RELATED CAD MATH DATA, AS WELL AS COMMUNICATION OF ANY CONTENT TO OTHERS, WITHOUT EXPRESS AUTHORIZATION, IS PROHIBITED.

		DATE
DR		
APVD1	EDUARDO SENA	27JN12
APVD2	EDUARDO SENA	27JN12
APVD3	GERARDO GOMEZ I.	27JN12
APVD4		
APVD5		

SUBSTANCES OF CONCERN AND RECYCLED CONTENT PER DELPHI 10949001

MATERIAL: SEE CHART

DRAWING NAME: TAXI ASM CONN 16 M OCS 1.5

DRAWING NUMBER: 13968892

SIZE	SCALE	FRAME NO	SHEET NO	STG	REV	N/P
A1x3	4:1	1 OF 2	1 OF 1	R	09	-

13968892