| SYMBOL DEFINITION | | |
|---|---|---|
| A DIMENSION WITHOUT AN INSPECTION REPORT SYMBOL ( ) DOES NOT REQUIRE INSPECTION. IT MAY BE CONTROLLED ON THE INDIVIDUAL COMPONENT DRAWING. | TOTAL NO OF INSPECTIONS REQUIRED | 30 |
| | LAST NO. USED | 26 |

| MISSING SYMBOLS |
|---|
| NO MISSING SYMBOL NUMBER |

| DWG STATUS DATE | STG | REV | N/P | CHG | ZONE | REVISION HISTORY | AUTH | DR | APVD 1 | APVD 2 |
|---|---|---|---|---|---|---|---|---|---|---|
| 18DE12 | R | 01 | - | - | | 15509290 -WAS PE234834, REV'D & RELEASED; 15509291 -WAS PE239434, REV'D & RELEASED; 15509292 -WAS PE239435, REV'D & RELEASED; 15509293 -WAS PE239436, REV'D & RELEASED; 15509294 -WAS PE240289, REV'D & RELEASED; 15509295 -WAS PE240291, REV'D & RELEASED | 420792 | DCH | JVM | FRE |
| 08MR13 | R | 02 | - | - | | ALL PARTS - REVISED GRAPHICS | 421697 | AHY | AHY | FRE |
| 15NO13 | R | 03 | - | - | | ALL PARTS - (5.05) WAS 4.8 AND UPDATED CONNECTOR & PLR | 424536 | IMF | FRE | FRE |
| 14MY15 | R | 04 | - | - | | ALL PARTS - UPDATED CONNECTOR AND PLR TO LATEST REV | 429625 | NRM | JVM | FRE |
| 12NO15 | R | 05 | - | - | | 15509290 - UPDATED PART AVAILABILITY | 431422 | ABH | JVM | FRE |
| 25MY17 | R | 06 | - | - | | 15509291 - UPDATED PART AVAILABILITY; ALL PARTS - UPDATED "APPEARANCE" NOTE | 436812 | CGD | CGD | ACV |

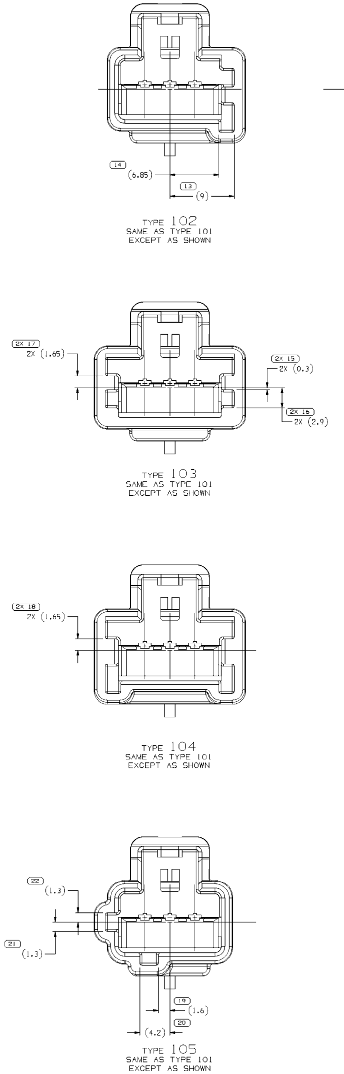


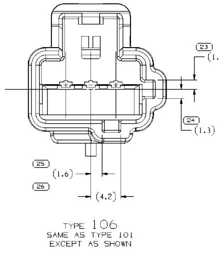


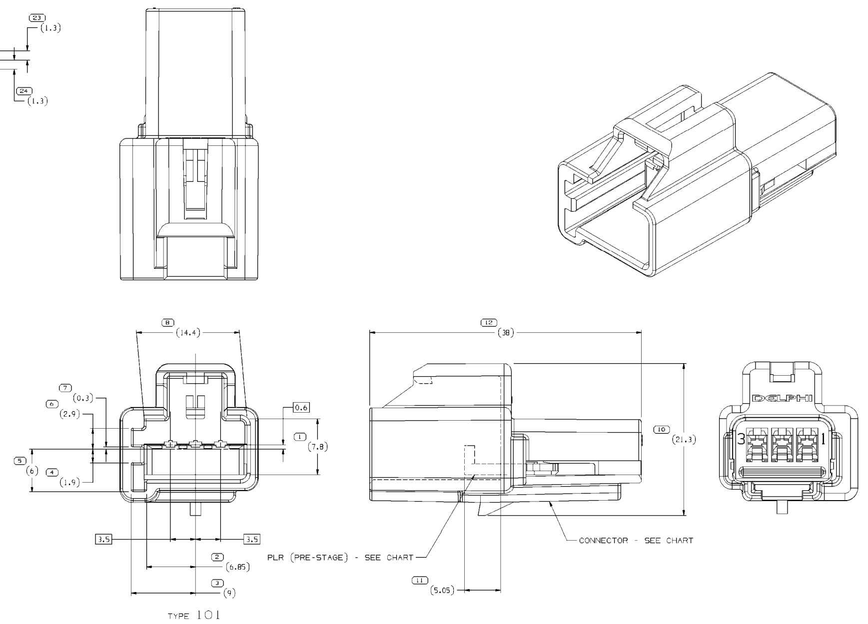


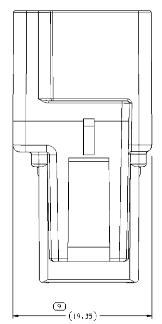

NOTES

1. UNLESS OTHERWISE SPECIFIED AND/OR INDICATED:

   DIMENSIONS ARE TO FACE OF VIEW SHOWN AND AUTOMATICALLY ROUNDED BY COMPUTER FOR INSPECTION (SEE MATH MODEL FOR PRECISE DIMENSIONS). FOR ALL OTHER DIMENSIONS NOT SHOWN BUT REQUIRED FOR TOOL BUILD, SEE MATH MODEL FOR PRECISE TOOL PATH DATA.

2. SEALING CODE 0 - UNSEALED

3. THIS PRODUCT IS NOT CATEGORIZED AS AN APPEARANCE ITEM, MINOR IMPERFECTIONS INCLUDING, BUT NOT LIMITED TO, FLOW MARKS, COLOR BLEMISHES, GATE VESTIGE, AND SOFT FLASH THAT DO NOT AFFECT THE FIT, FORM, OR FUNCTION OF THE PART ARE PERMISSIBLE PER EANP_4-3_CS_01_EN.

4. FOR APPLICATION DATA SEE THE INDIVIDUAL APPLICATION DRAWINGS.

| PART NO | REV | N/P | TYPE | CONNECTOR | PLR | USCAR OPTION |
|---|---|---|---|---|---|---|
| ~~15509295~~ | 04 | AA | 106 | 15509288 | 15512439 | F |
| ~~15509294~~ | 04 | AA | 105 | 15509287 | 15512439 | E |
| ~~15509293~~ | 04 | AA | 104 | 15509286 | 15512439 | D |
| ~~15509292~~ | 04 | AA | 103 | 15509285 | 15512439 | C |
| 15509291 | 04 | AA | 102 | 15509284 | 15512439 | B |
| 15509290 | 04 | AB | 101 | 15509283 | 15512439 | A |

| DIMENSIONAL RANGE (MM) | | | | | | | | | CHART E1 |
|---|---|---|---|---|---|---|---|---|---|
| FROM TO | > 0 20 | > 20 30 | > 30 70 | > 70 100 | >100 150 | >150 200 | >200 250 | >250 300 | >300 400 |
| TOLERANCE UNLESS OTHERWISE SPECIFIED | | | | | | | | | |
| | ±0.15 | ±0.2 | ±0.3 | ±0.4 | ±0.5 | ±0.6 | ±0.8 | ±1 | ±1.2 |
| ANGULAR TOLERANCE ±2° | | | | | | | | | |

(N/A) PROCESS SENSITIVE DIMENSION

DIMENSIONS ENCLOSED IN ( ) INDICATE REFERENCE DIMENSIONS AND NO TOLERANCE LIMITS ARE ESTABLISHED

THIRD ANGLE PROJECTION

DO NOT SCALE

USE MATH DATA

CAD NX

A LINE DRAWN THROUGH A PART NUMBER INDICATES THAT PHYSICAL PARTS ARE NOT AVAILABLE FOR ORDERING.

PART NUMBERS THAT DO NOT HAVE A LINE PRESENT INDICATE THAT PHYSICAL PARTS ARE AVAILABLE FOR ORDERING.

CONTACT DELPHI SALES TO ASSURE AVAILABILITY OF PARTS.

DWG TYPE: PART DRAWING

STYLE

VOLUME (CM³)

DISTR CODE: D

UNLESS OTHERWISE SPECIFIED

THIS DOCUMENT IS IN ACCORDANCE WITH ASME Y14.5M-1994 AS AMENDED BY THE GM GLOBAL DIMENSIONING AND TOLERANCING ADDENDUM-2001. SEPARATE PATTERNS OF FEATURES MAY BE GAGED SEPARATELY REGARDLESS OF DATUM REFERENCES.

ALL DIMENSIONS ARE IN MILLIMETERS

REFERENCE

DELPHI

DELPHI PACKARD ELECTRICAL/ELECTRONIC ARCHITECTURE

WARREN, OH

COPYRIGHT 2012 DELPHI CORPORATION AND/OR ITS AFFILIATES. ALL RIGHTS RESERVED. REVISED 2017

THIS DRAWING IS THE PROPERTY OF DELPHI CORPORATION AND CONTAINS DELPHI CONFIDENTIAL INFORMATION. THE REPRODUCTION, DISTRIBUTION AND UTILIZATION OF THIS DOCUMENT OR ITS RELATED CAD MATH DATA, AS WELL AS COMMUNICATION OF ANY CONTENT TO OTHERS, WITHOUT EXPRESS AUTHORIZATION, IS PROHIBITED.

| | | DATE |
|---|---|---|
| DR | | |
| APVD1 | DANIEL CALVILLO | 18DE12 |
| APVD2 | J.VILLAMIL | 18DE12 |
| APVD3 | FAVIOLA RAMON | 18DE12 |
| APVD4 | | |
| APVD5 | | |

SUBSTANCES OF CONCERN AND RECYCLED CONTENT PER DELPHI 10949001

MATERIAL: SEE CHART

DRAWING NAME: TAXI ASM CONN 3 M OCS 1.5

DRAWING NUMBER: 15509289

| SIZE | SCALE | FRAME NO | SHEET NO | STG | REV | N/P |
|---|---|---|---|---|---|---|
| A0 | 5:1 | 1 OF 1 | 1 OF 1 | R | 06 | - |